


- Propose Area of Works
- Site Boundary

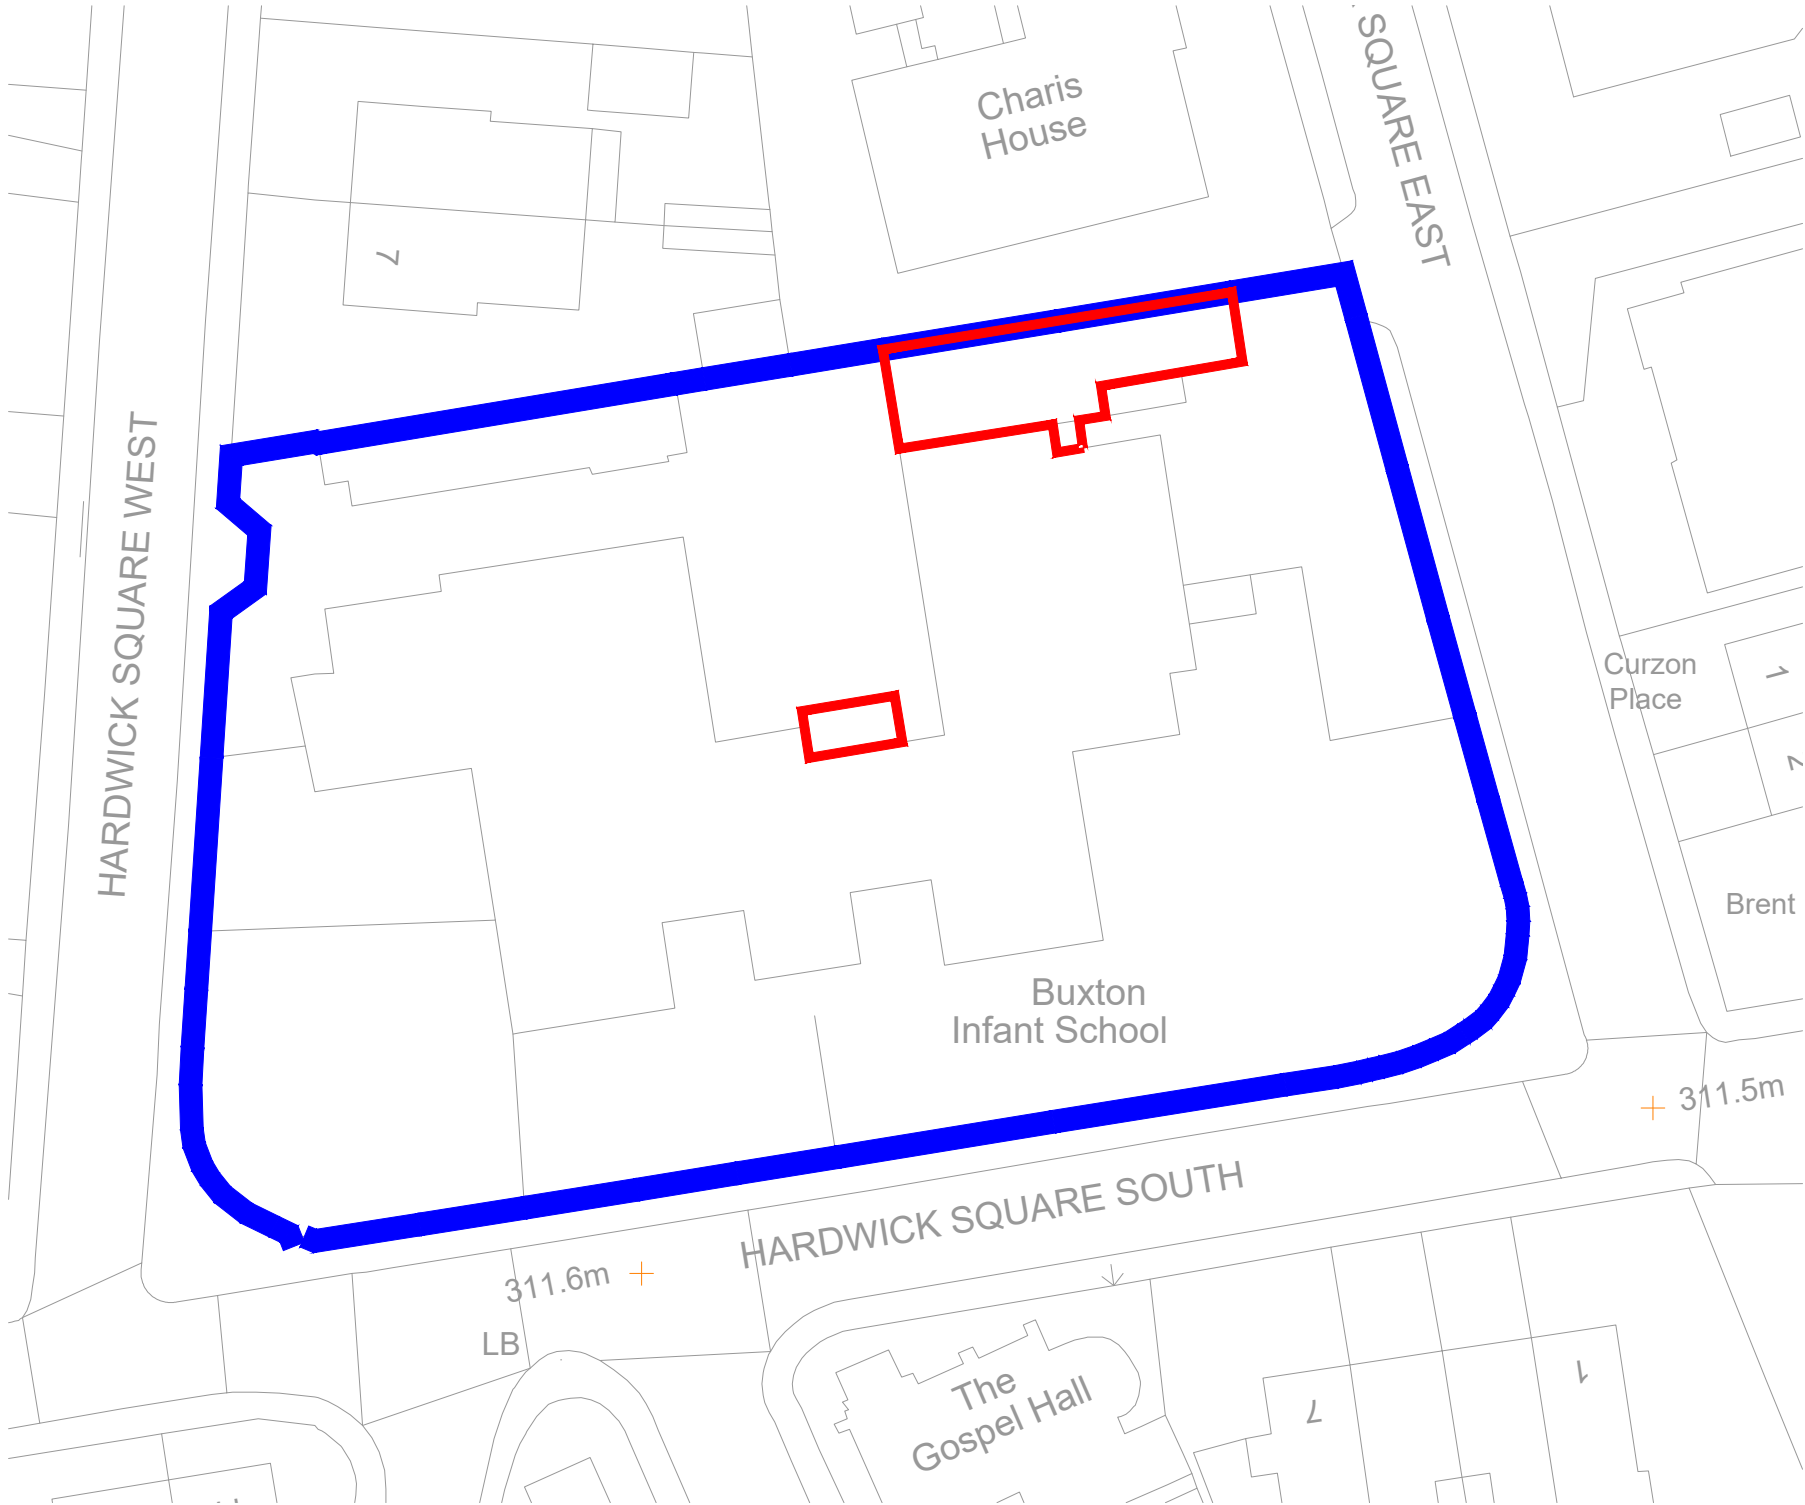

Disclaimer.
This drawing is to be read in conjunction with all related drawings. Do not scale from this drawing. All dimensions must be checked and verified on site before commencing any work or producing shop drawings.
This drawing is copyright and remains the property of Concertus Design and Property Consultants. When reproducing this drawing for any purpose, please ensure that Concertus is attributed clearly by either using the company logo, or as follows 'Image produced by Concertus Design & Property Consultants Limited'.

REV	DATE	BY	DESCRIPTION	CHKD



2 Friars Bridge Road - Ipswich - IP1 1RR

S4-Pricing	Project	Project Number
	Buxton Infant School	522126
	Buxton	Scales
	Buxton Sk17 6QB	1:500
		At A3 Size
	Drawing Title	Drawn
	Block Plan	MN
		Chkd
		CD
	Lead Designer	Date
	Max Naylor	10/07/23
email: max.naylor@concertus.co.uk		Tel: 07710 305680