



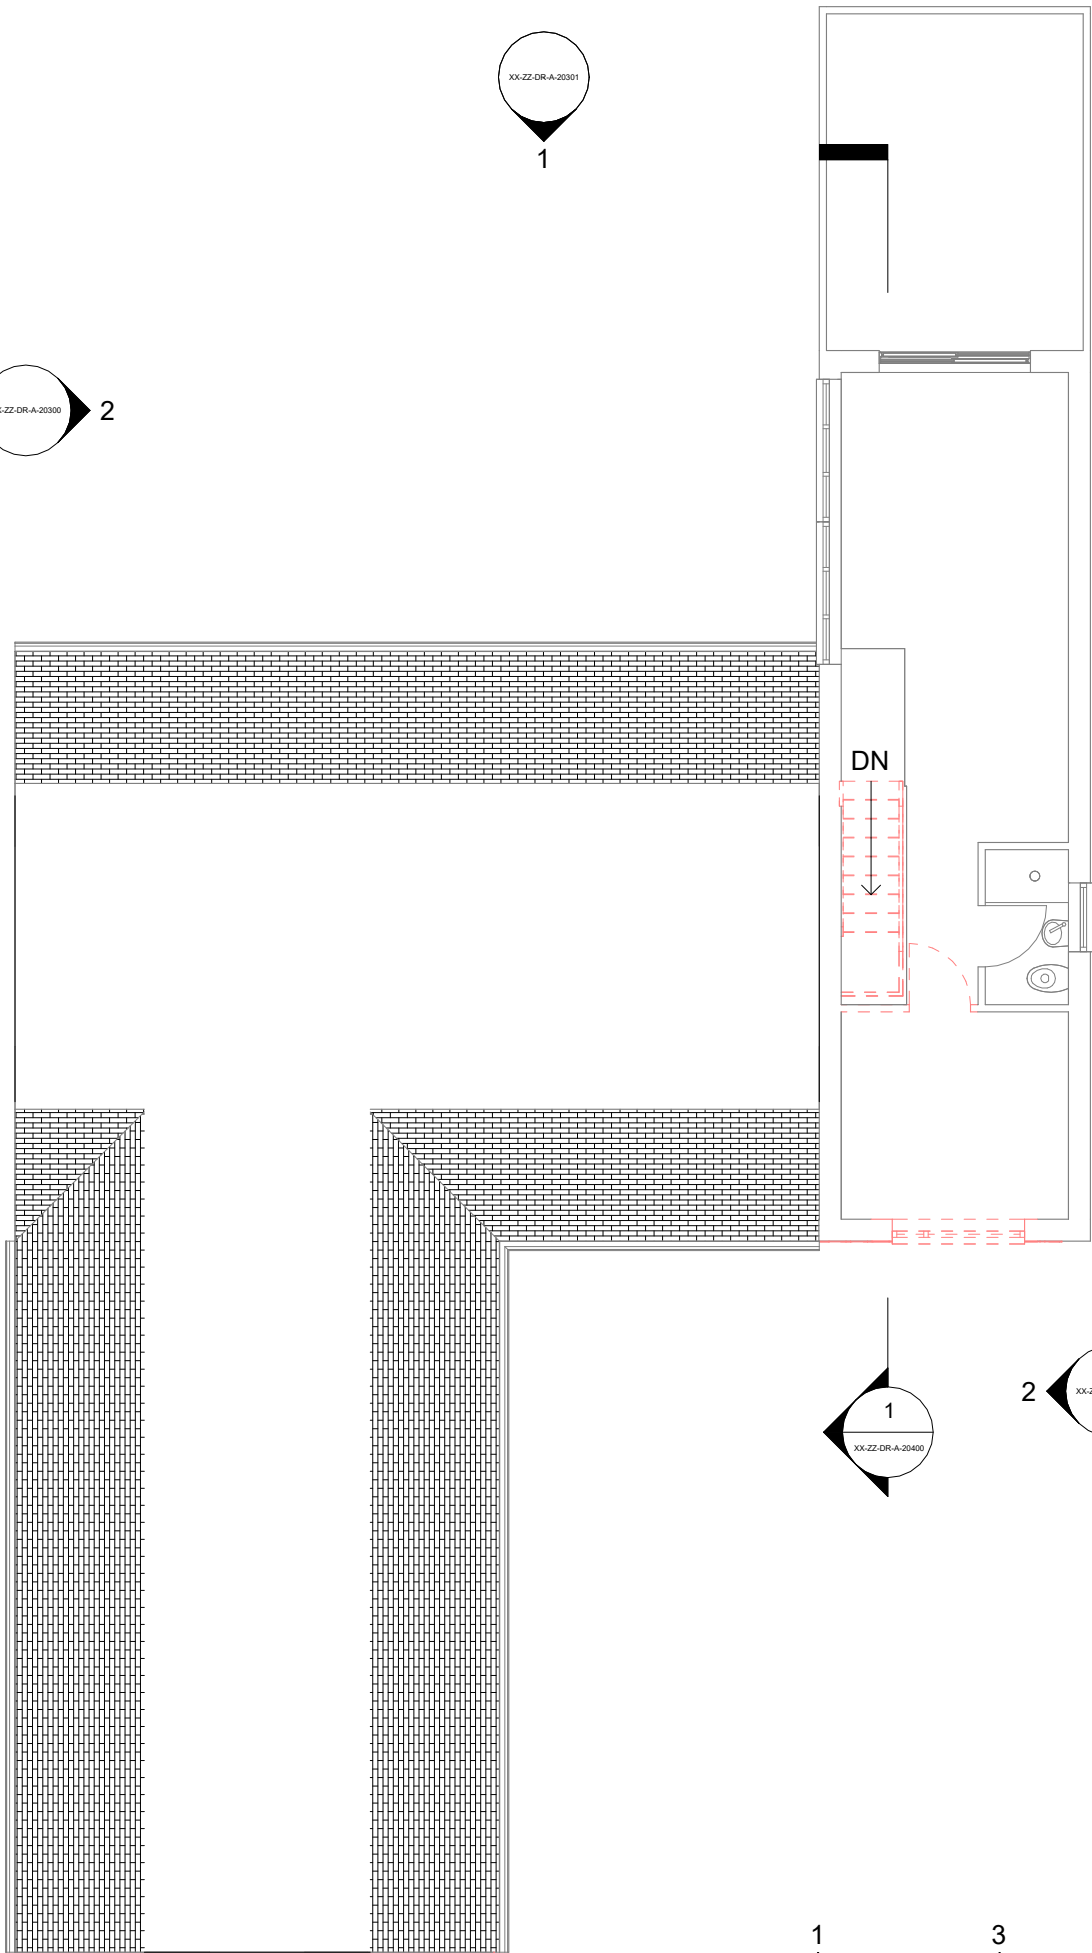

Level 1 - Existing and Demo
1 : 100

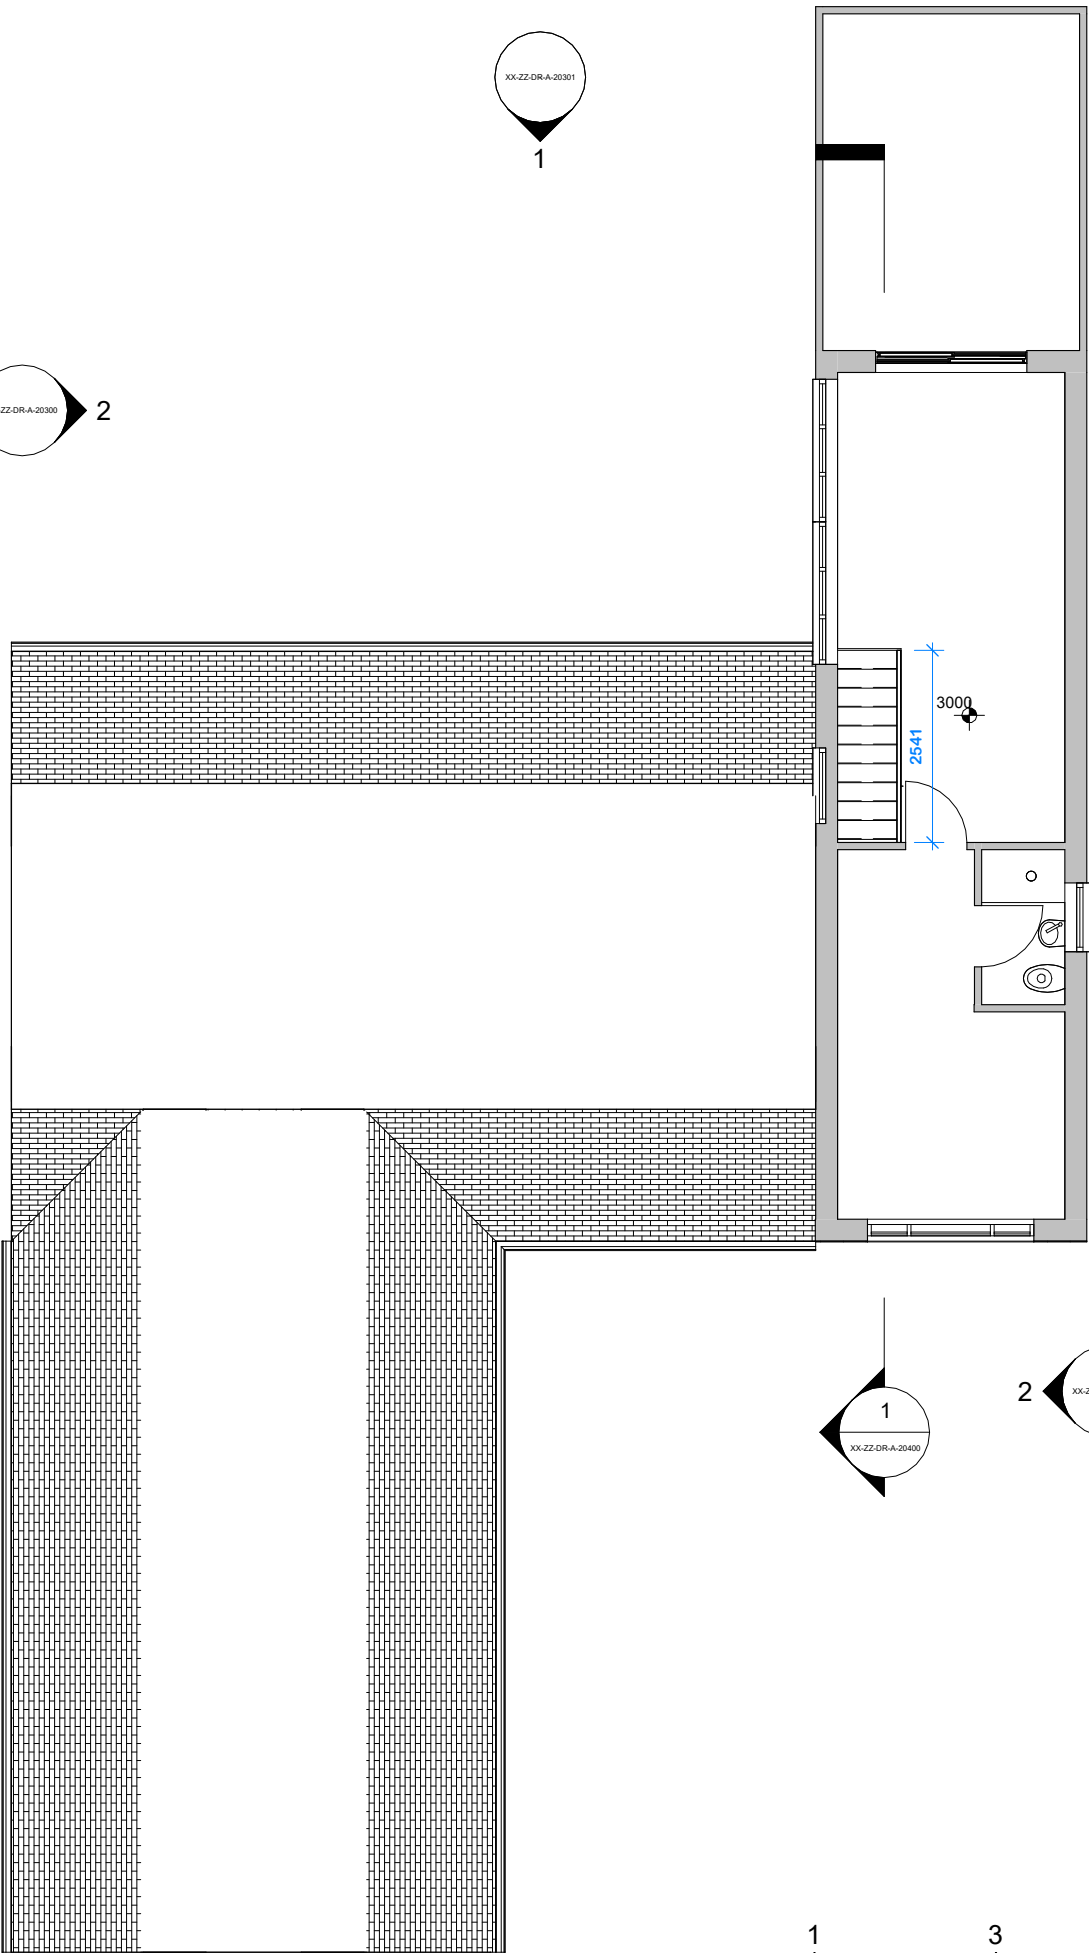

Level 1 - Proposed
1 : 100

_O-RU SHALL HAVE NO RESPONSIBILITY FOR ANY USE MADE OF THIS DOCUMENT OTHER THAN FOR THAT WHICH IT WAS PREPARED AND ISSUED.
ALL DIMENSIONS SHOULD BE CHECKED ON SITE.
COPYRIGHT IN THIS WORK BELONGS TO _O-RU. THIS WORK MAY NOT BE USED, SOLD, LICENSED, TRANSFERRED, COPIED OR REPRODUCED IN WHOLE OR IN PART OR IN ANY MANNER OR FORM WITHOUT THE PRIOR WRITTEN CONSENT OF OFFICE RENOSO-URMSTON LTD.



ANY DRAWING ERRORS OR DIVERGENCIES SHOULD BE BROUGHT TO THE ATTENTION OF _O-RU AT THE ADDRESS SHOWN BELOW.

DRAWINGS SHALL BE READ IN CONJUNCTION WITH THE FOLLOWING BEFORE WORK COMMENCES:

- THE CDM DESIGN ISSUES REGISTER
- THE RISK SERIES OF DRAWINGS
- THE PROJECT CDM RISK REGISTER

DRAWINGS ISSUED ARE DESIGN INTENT ONLY. ALL SITE DETAILS TO BE VERIFIED BY CONTRACTOR UPON MOBILISATION/STRIP-OUT SITE SURVEY.

NOTES

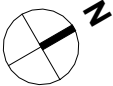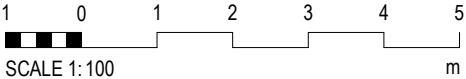

P05	Validation	DRU	03/01/24
P04	Client Revisions	DRU	04/12/23
P03	Planning Submission	DRU	27/11/23
P02	Stair Amend	DRU	15/08/23
P01	First Issue	DRU	06/05/23

REVISION	DESCRIPTION	DRAWN	CHECKED	DATE
----------	-------------	-------	---------	------

CLIENT

Horton Road
Manchester
M147 QF

0161 533 0251

o-ru.co.uk
hello@o-ru.co.uk



PROJECT TITLE
Bridge Street, New Mills

_O-RU JOB NUMBER
0064-ORU

ISO 27001 CLASSIFICATION
Commercial In Confidence

DRAWING TITLE
GA Plan - Level 01

SCALE
**@ A3
1 : 100**

DATE FIRST ISSUED
06/05/23

DRAWING No.
-XX-01-DR-A-20201

REVISION
P05