

_O-RU SHALL HAVE NO RESPONSIBILITY FOR ANY USE MADE OF THIS DOCUMENT OTHER THAN FOR THAT WHICH IT WAS PREPARED AND ISSUED.
ALL DIMENSIONS SHOULD BE CHECKED ON SITE.
COPYRIGHT IN THIS WORK BELONGS TO _O-RU. THIS WORK MAY NOT BE USED, SOLD, LICENSED, TRANSFERRED, COPIED OR REPRODUCED IN WHOLE OR IN PART OR IN ANY MANNER OR FORM WITHOUT THE PRIOR WRITTEN CONSENT OF OFFICE RENOSCO-URMSTON LTD.


ANY DRAWING ERRORS OR DIVERGENCIES SHOULD BE BROUGHT TO THE ATTENTION OF _O-RU AT THE ADDRESS SHOWN BELOW.

DRAWINGS SHALL BE READ IN CONJUNCTION WITH THE FOLLOWING BEFORE WORK COMMENCES:

- THE CDM DESIGN ISSUES REGISTER
- THE RISK SERIES OF DRAWINGS
- THE PROJECT CDM RISK REGISTER

DRAWINGS ISSUED ARE DESIGN INTENT ONLY. ALL SITE DETAILS TO BE VERIFIED BY CONTRACTOR UPON MOBILISATION/STRIP-OUT SITE SURVEY.

NOTES

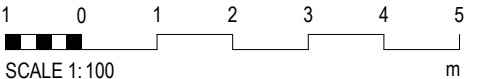

P03	Validation	DRU	03/01/24
P02	Client Revisions	DRU	04/12/23
P01	Planning Submission	DRU	27/11/23

REVISION	DESCRIPTION	DRAWN	CHECKED	DATE
----------	-------------	-------	---------	------

CLIENT

MATERIALS KEY

EXTERNAL WALLS
EW-01 Rendered wall to match existing
EW-02 Curtain wall

NOTES

- All site and building levels to be read in accordance with measured survey information.
- All structural information shown is to convey design intent only.
- All landscaping information shown is to convey design intent only.

Horton Road
Manchester
M147 QF

0161 533 0251

o-ru.co.uk
hello@o-ru.co.uk



PROJECT TITLE
Bridge Street, New Mills

_O-RU JOB NUMBER
0064-ORU

ISO 27001 CLASSIFICATION
Commercial In Confidence

DRAWING TITLE
Existing GA Elevations - Sheet 01

SCALE
1 : 100 @ A3

DATE FIRST ISSUED
02/12/23


DRAWING No.
-XX-ZZ-DR-A-00300

REVISION
P03



Existing - Elevation 1

1 : 100

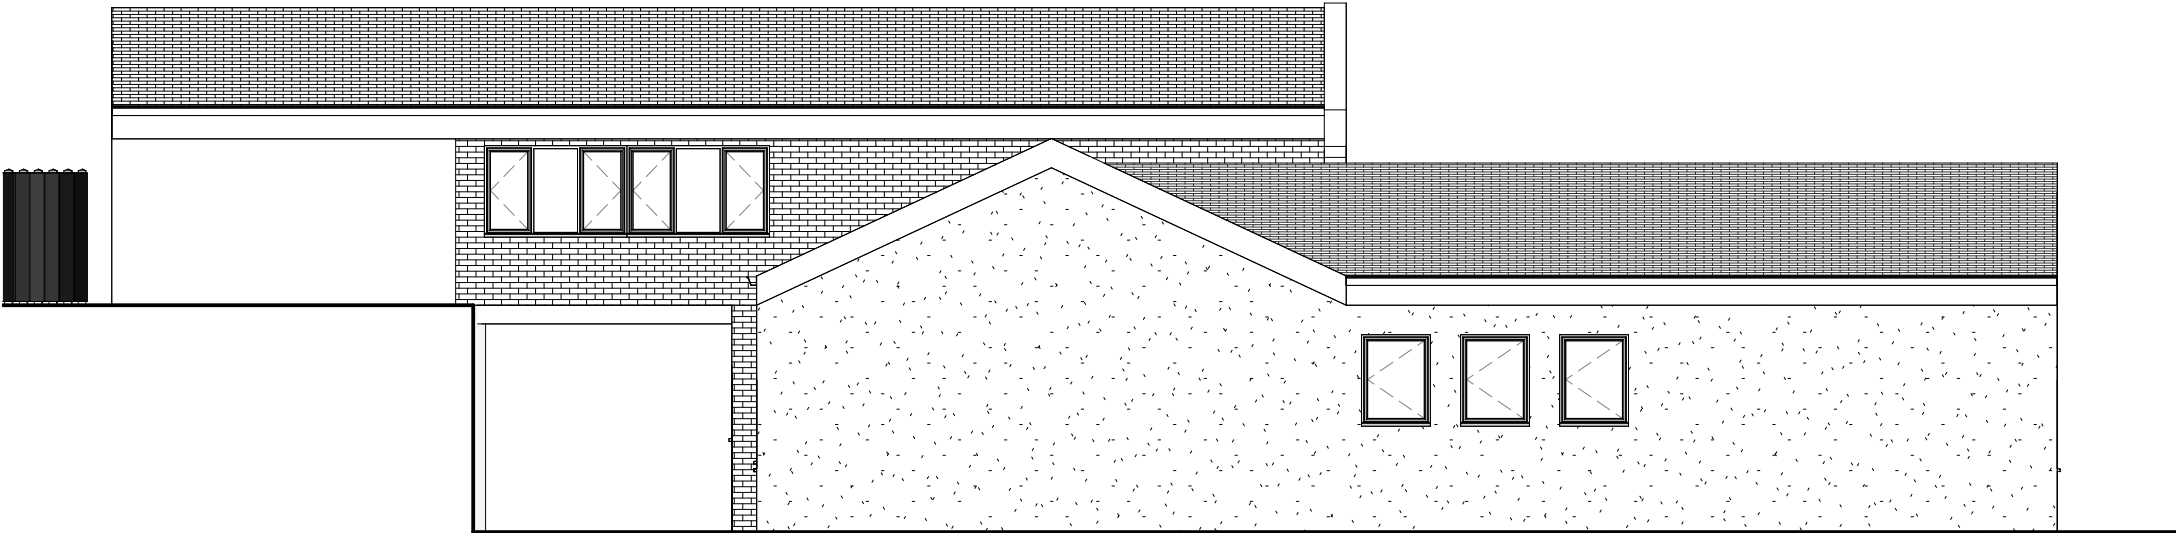

Existing - Elevation 2

1 : 100