




Location Plan 1:1250

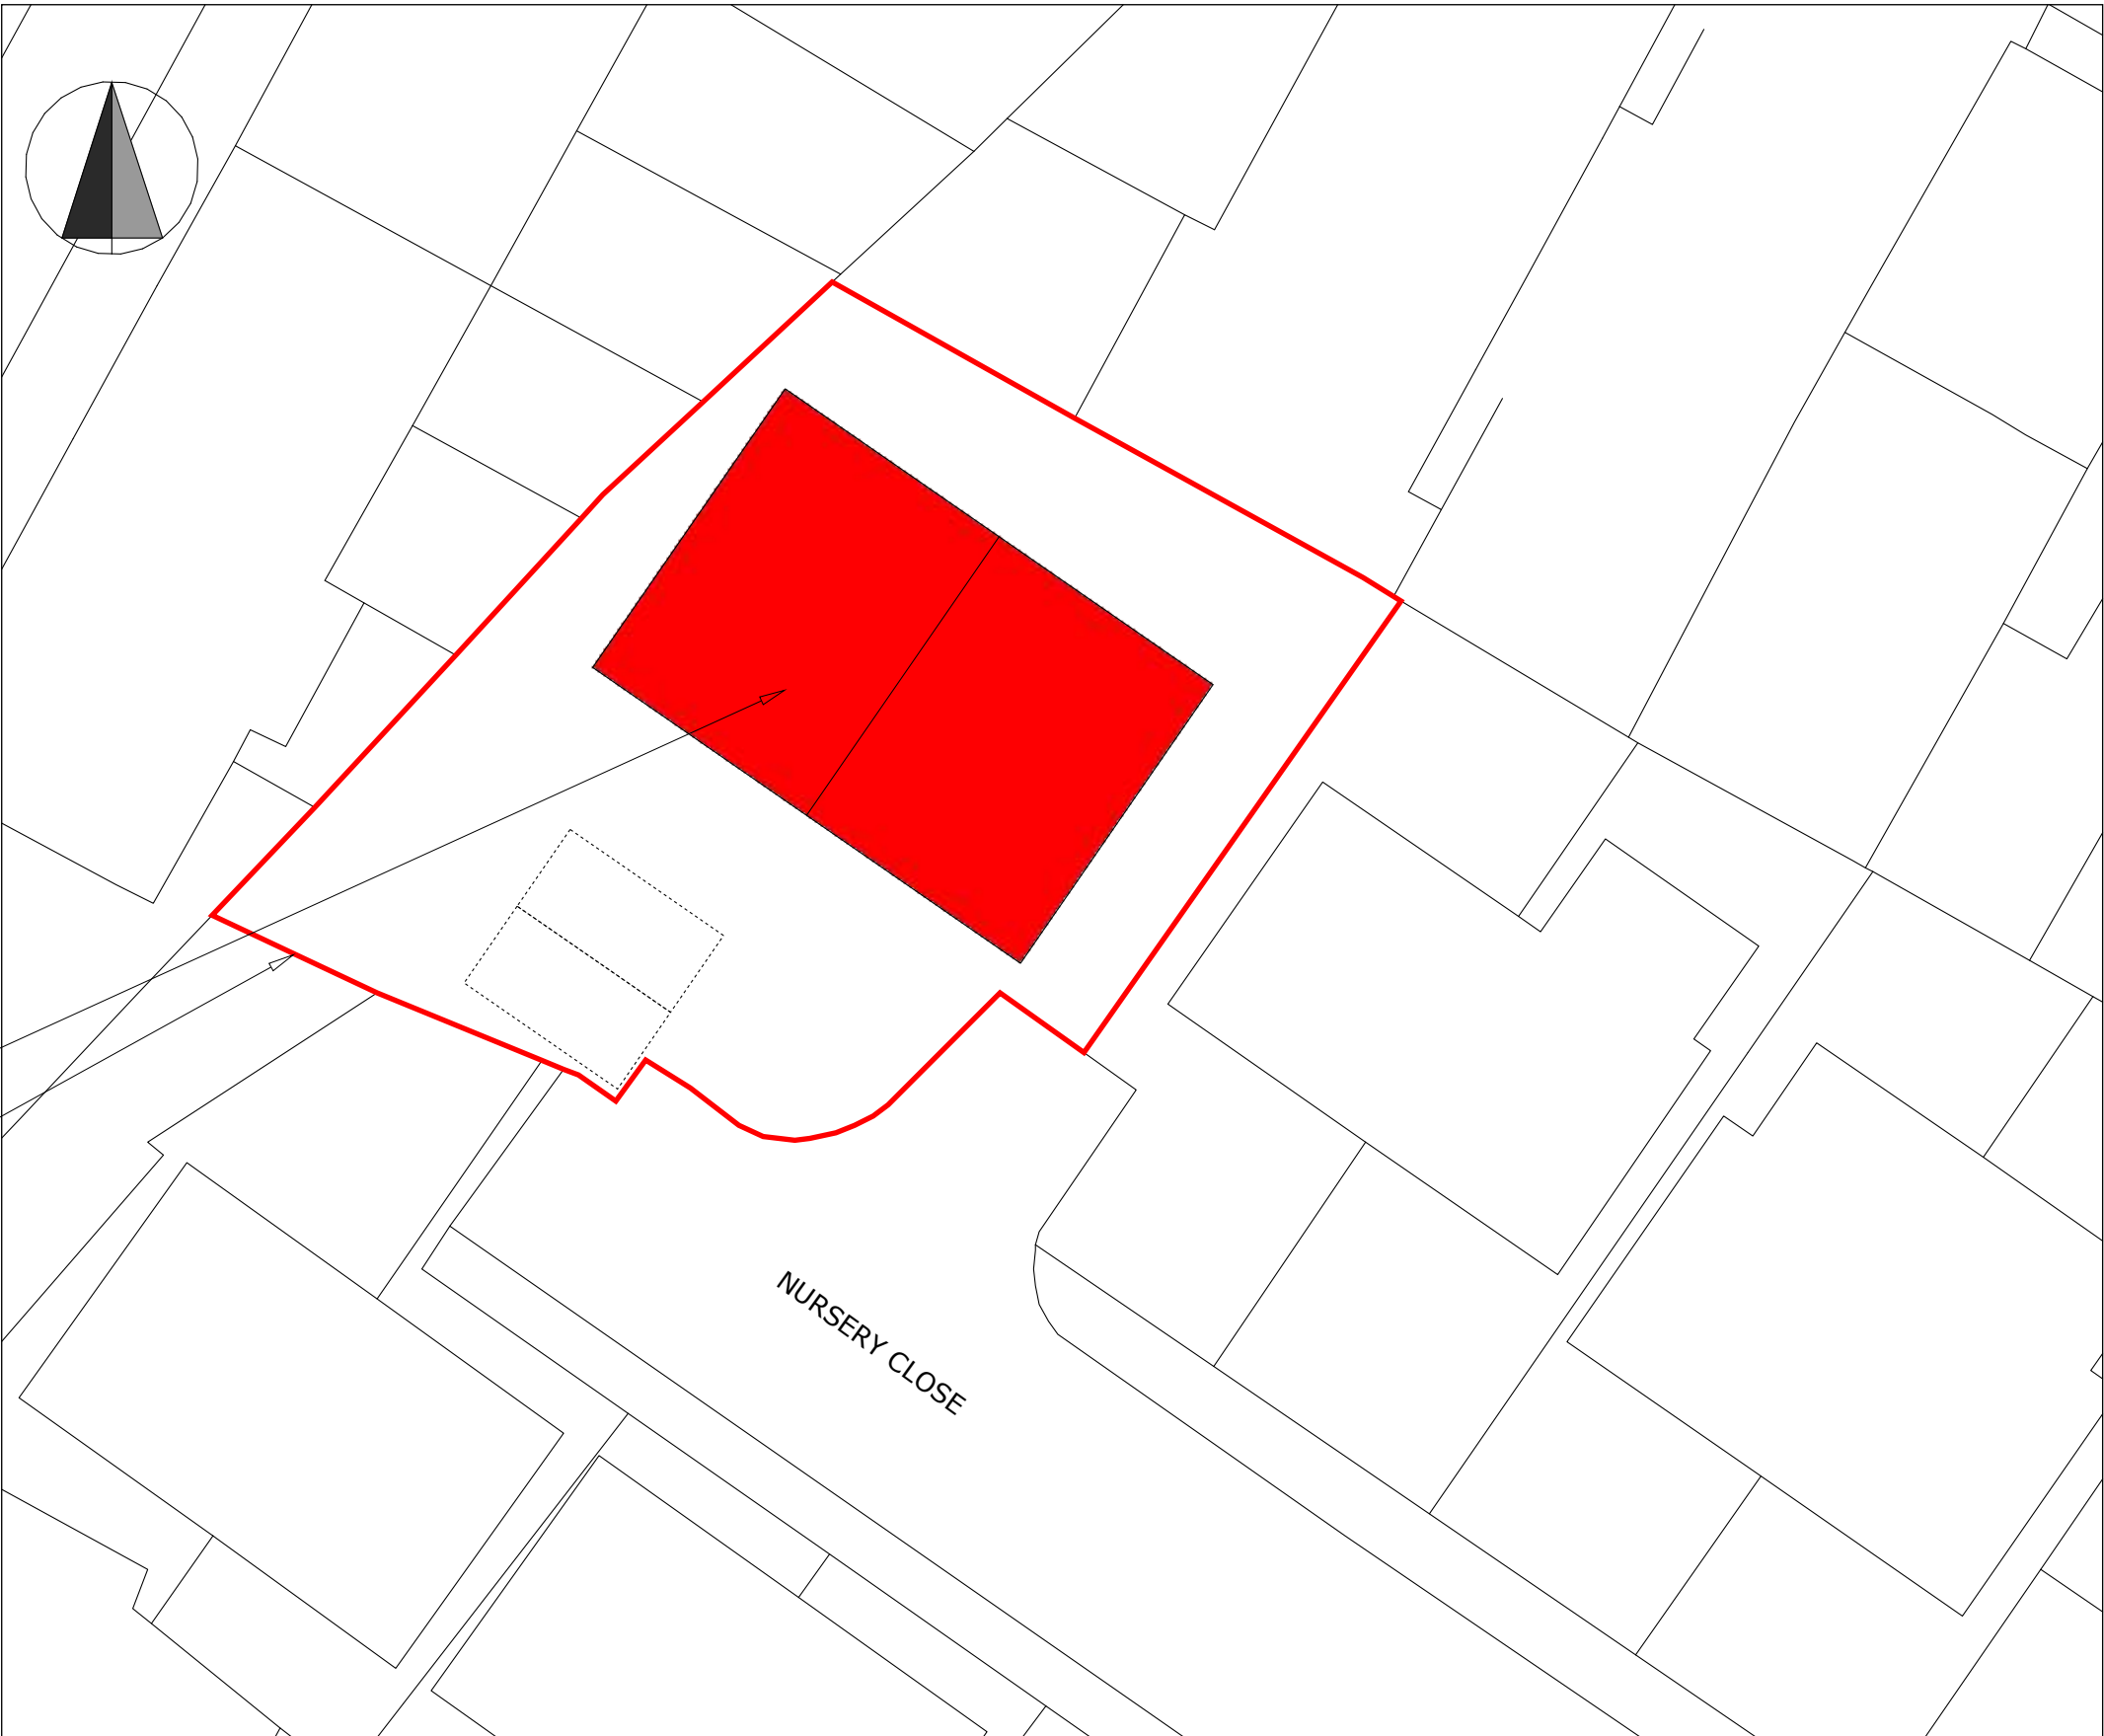

Site Plan 1:200

INDICATIVE LOCATION PLAN

- Proposed semidetached bungalows filled in red
- Site outlined in red

© Crown copyright and database rights 2023 Ordnance

W Howe Harehills House 68 Saint Mary's Road Glossop SK13 8DL	1099 - Location and Site Plans	Reference: A3/PM3D 0000 Date Issued: December 6, 2023	Rev 0
	8 Nursery Close, Glossop (HPK/2023/0320)		