



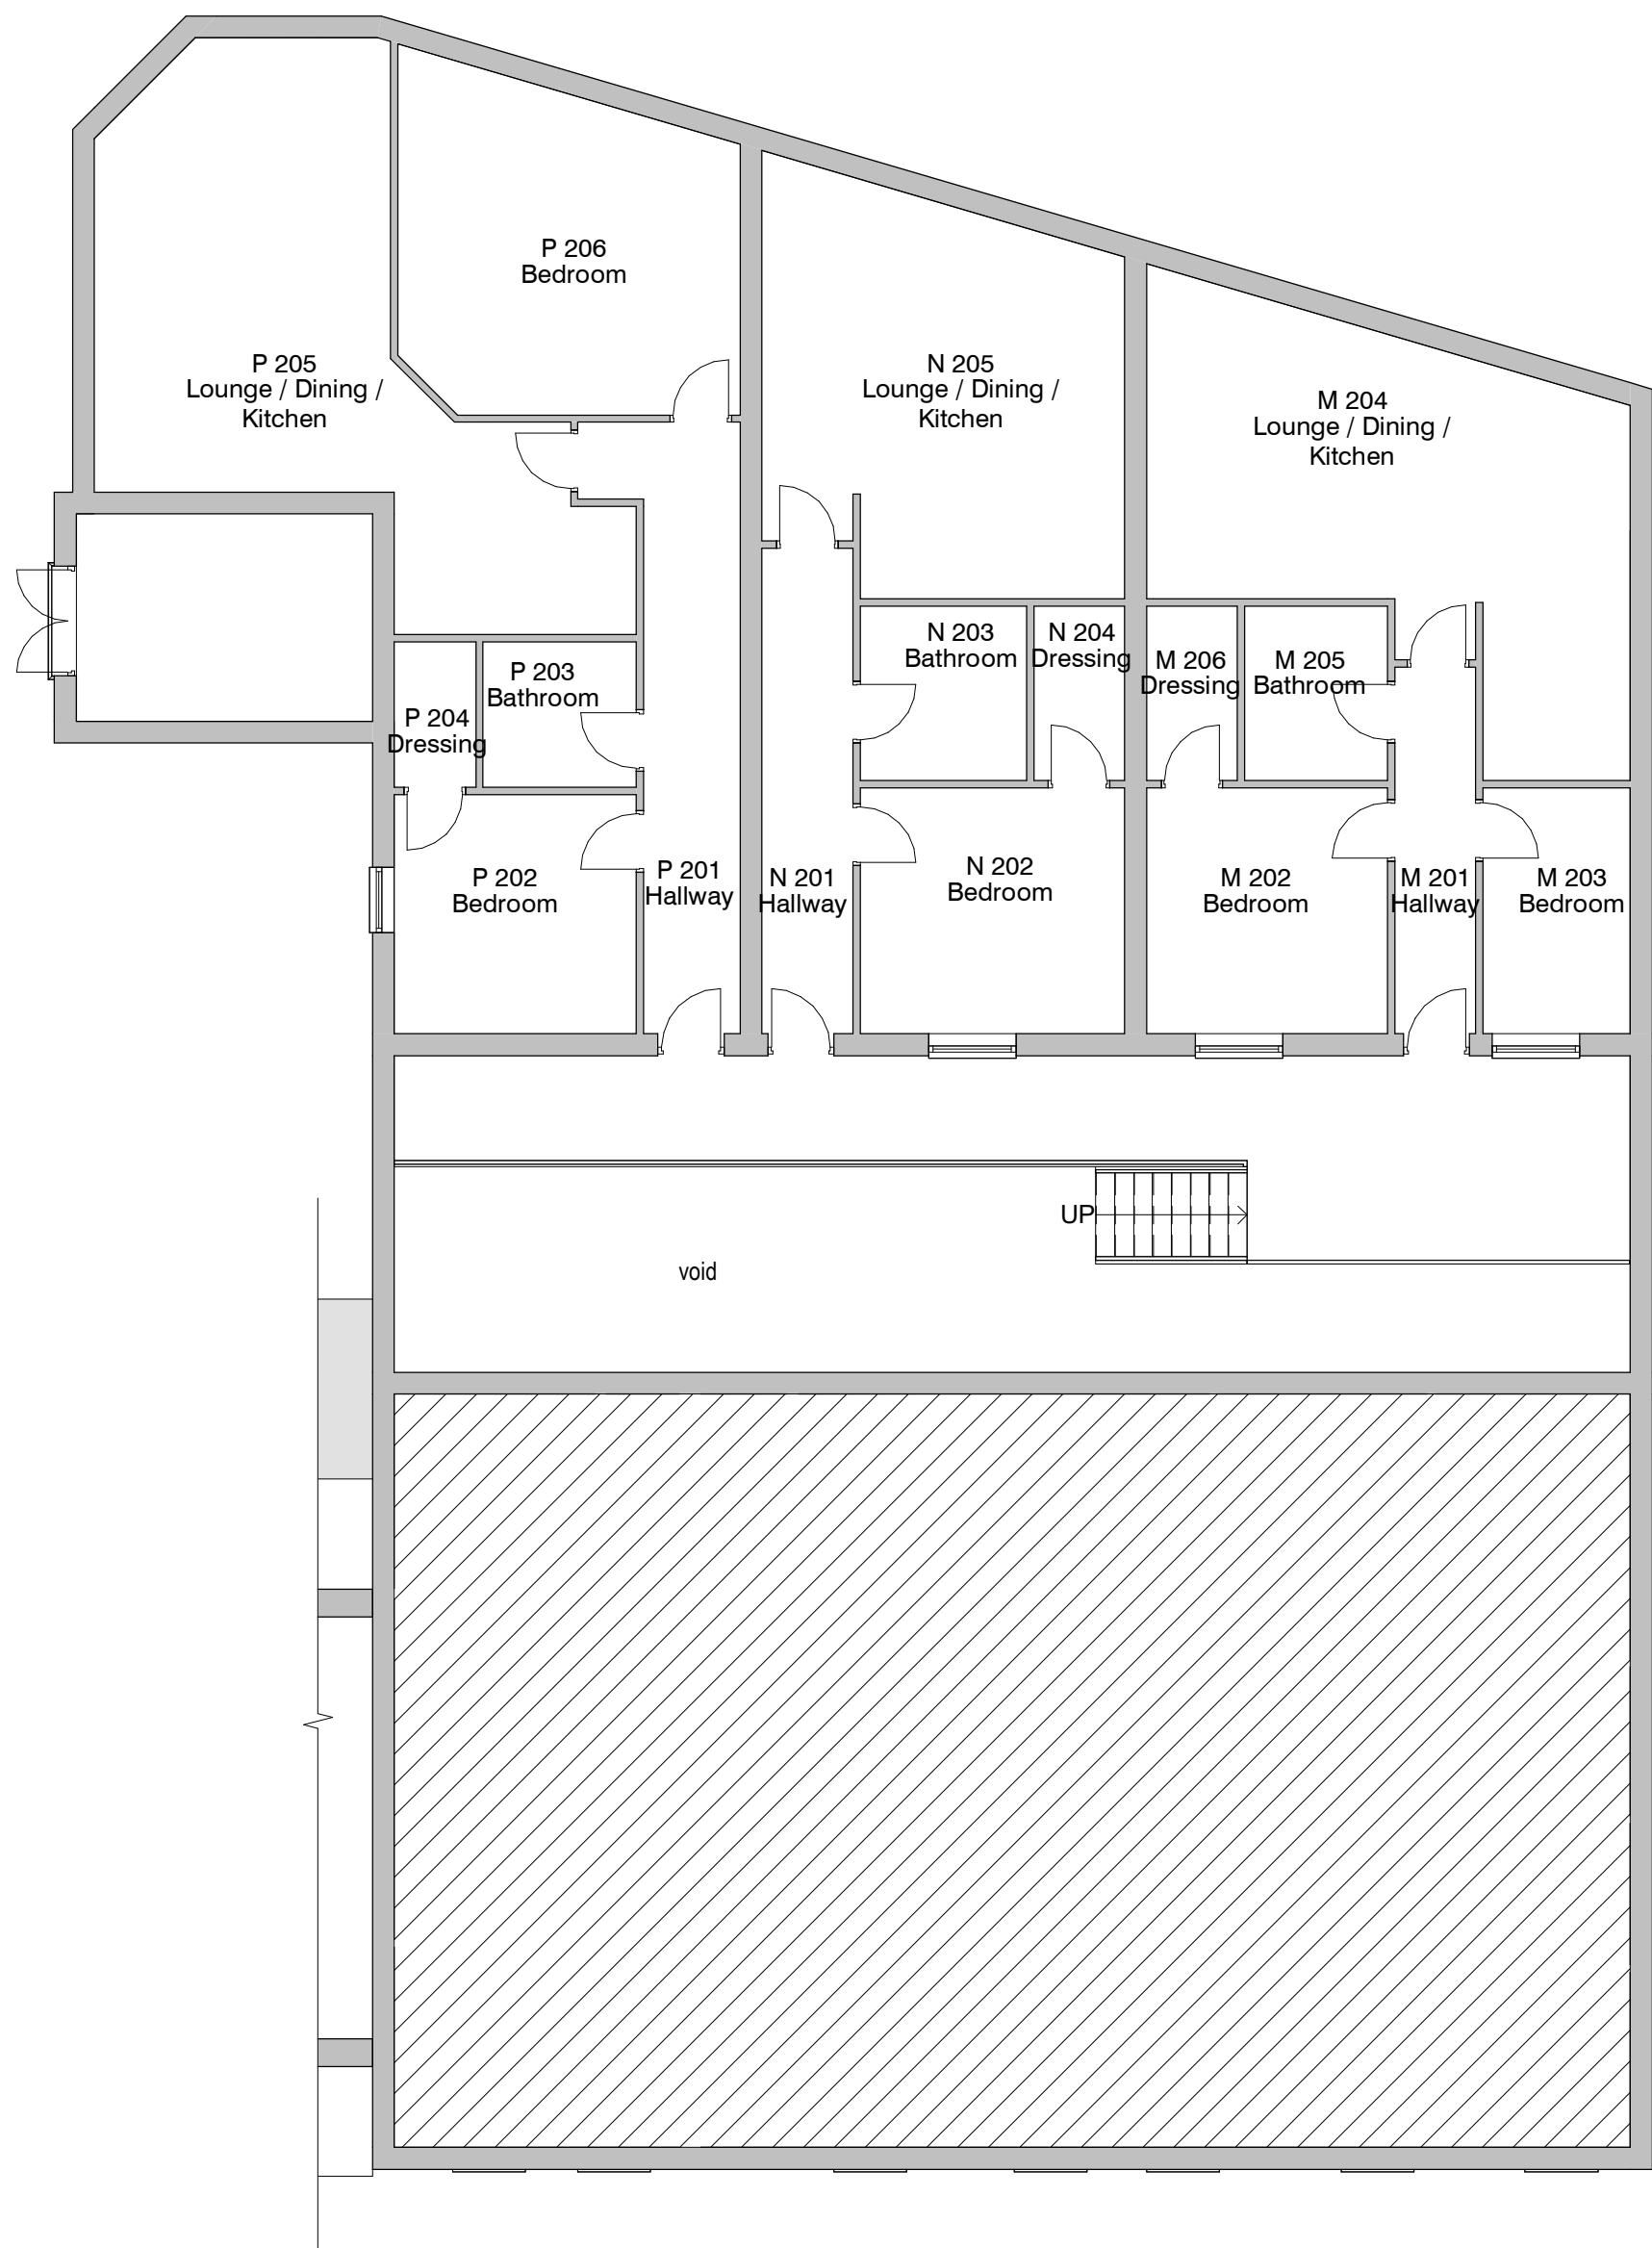


1. Level 2 - GA Existing

1 : 100

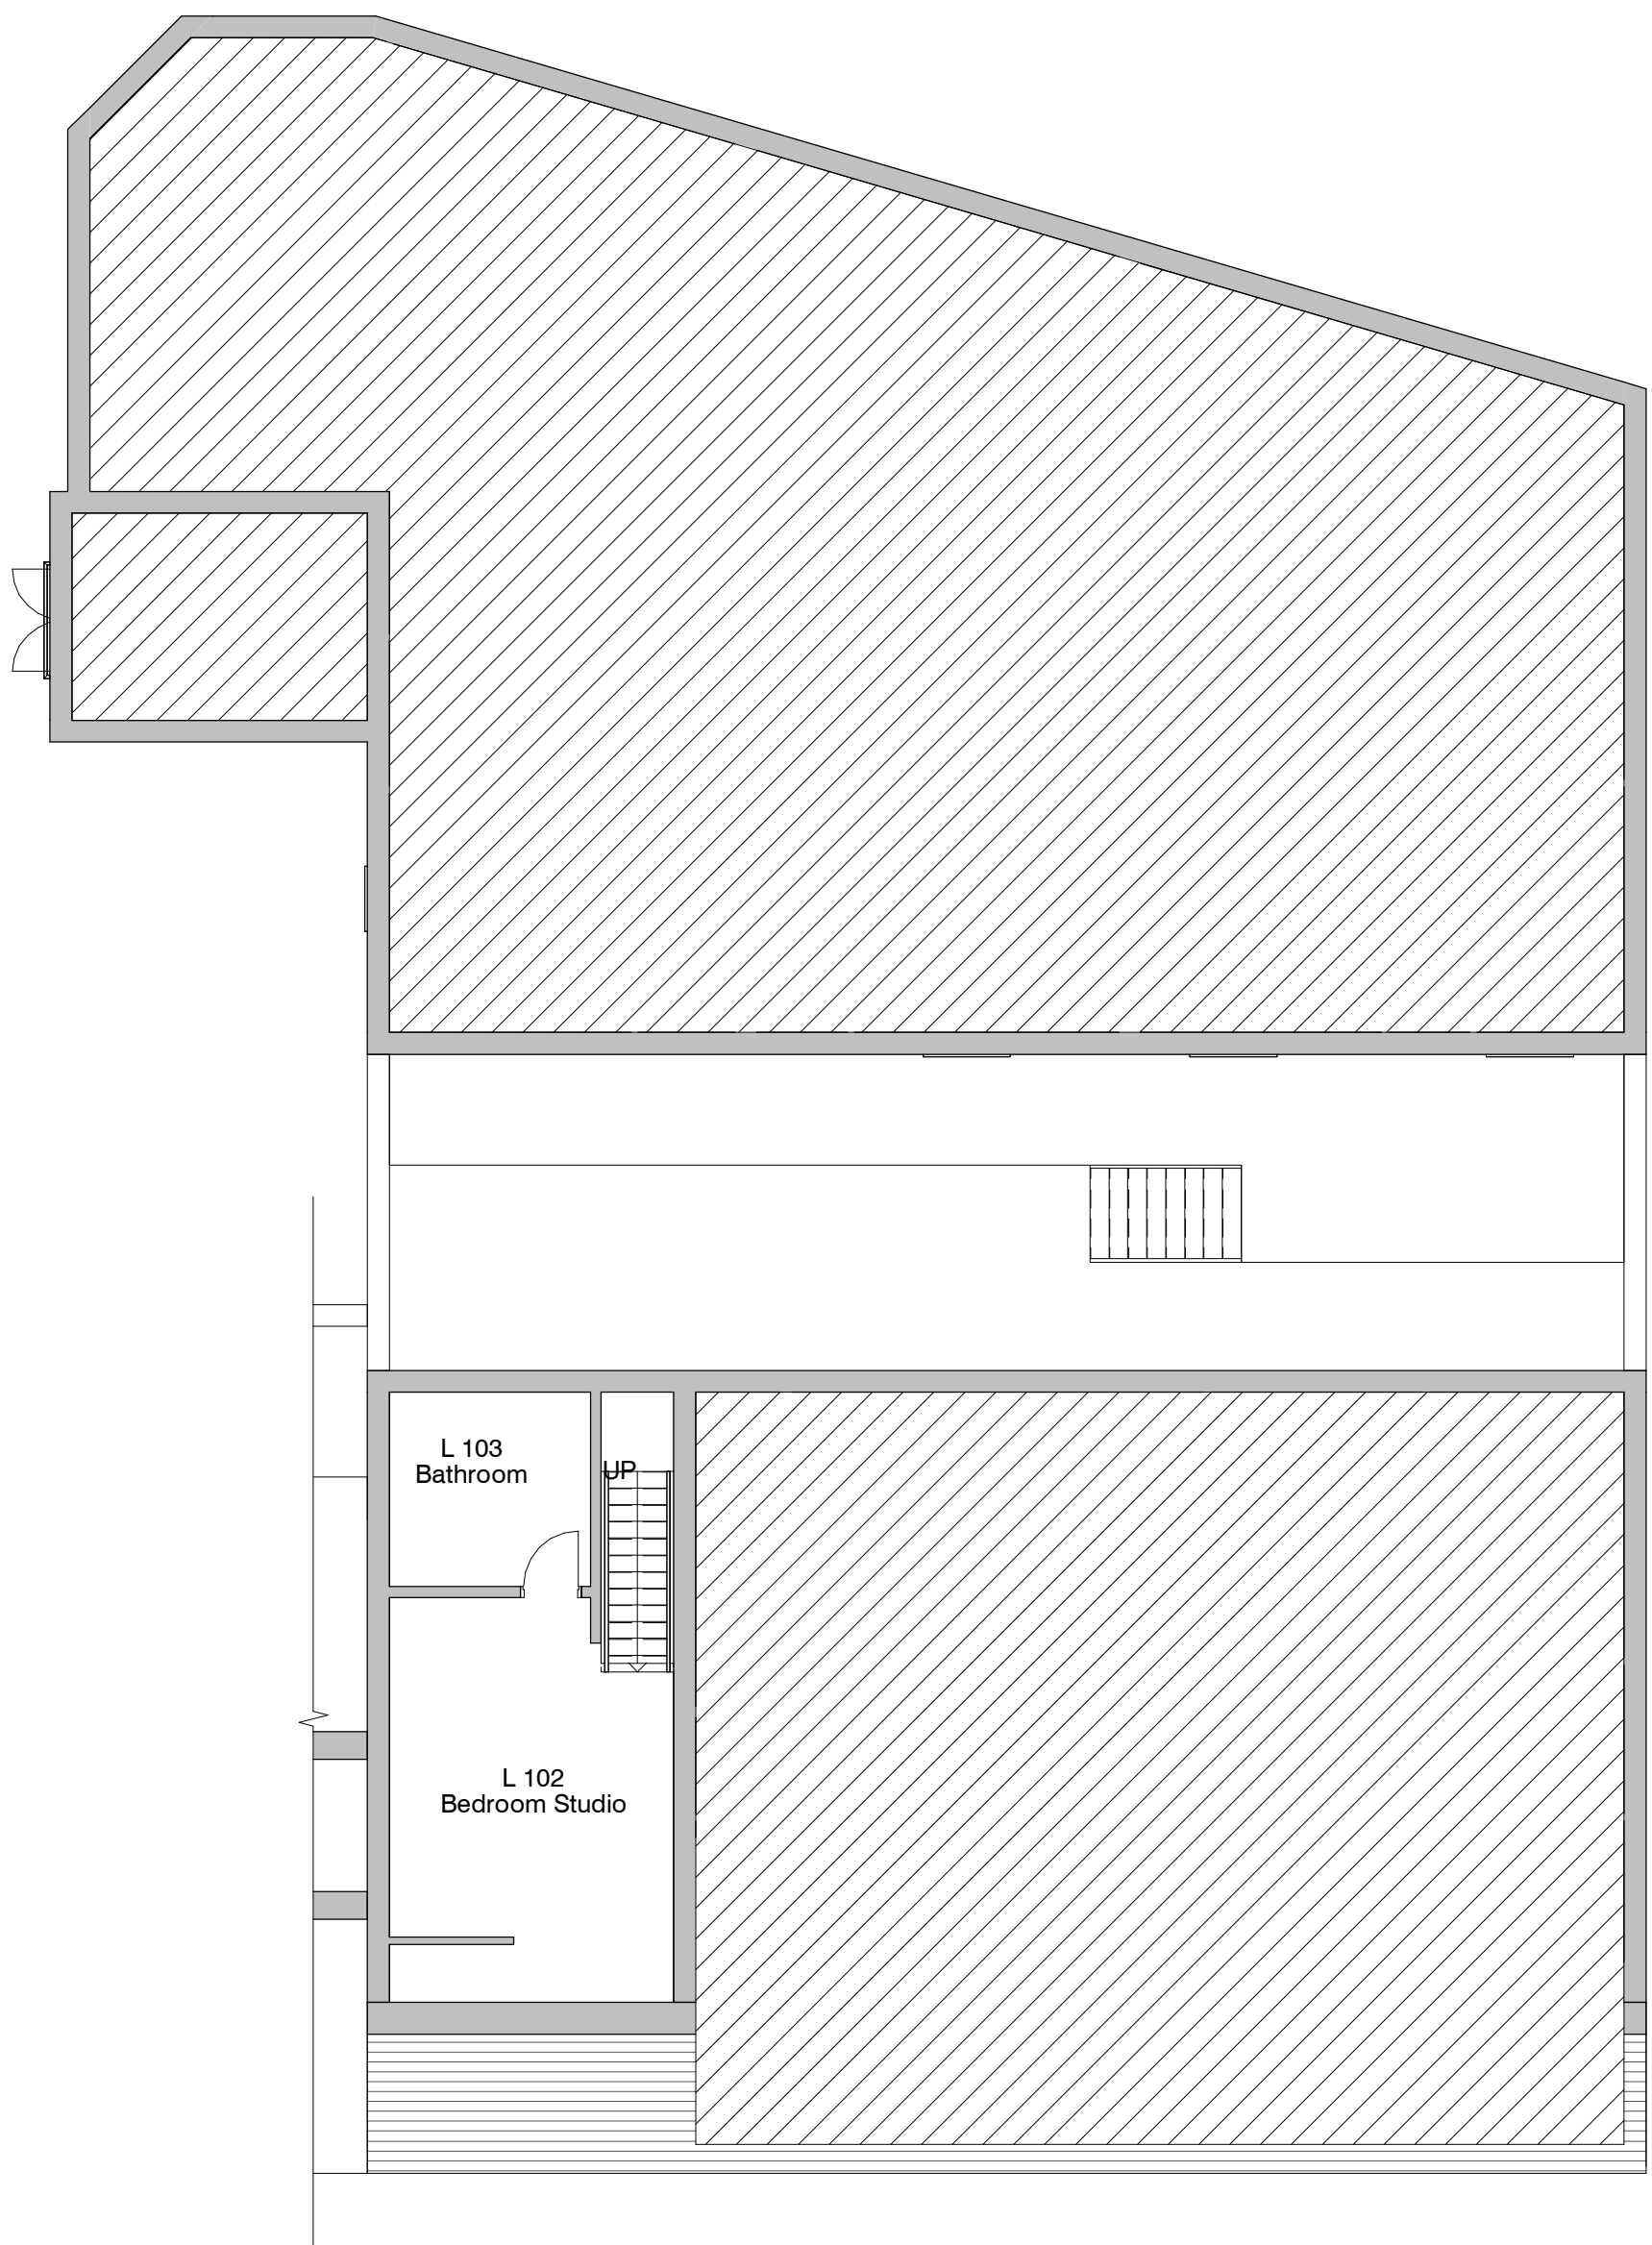

3. Level 2.5 - GA Existing

1 : 100

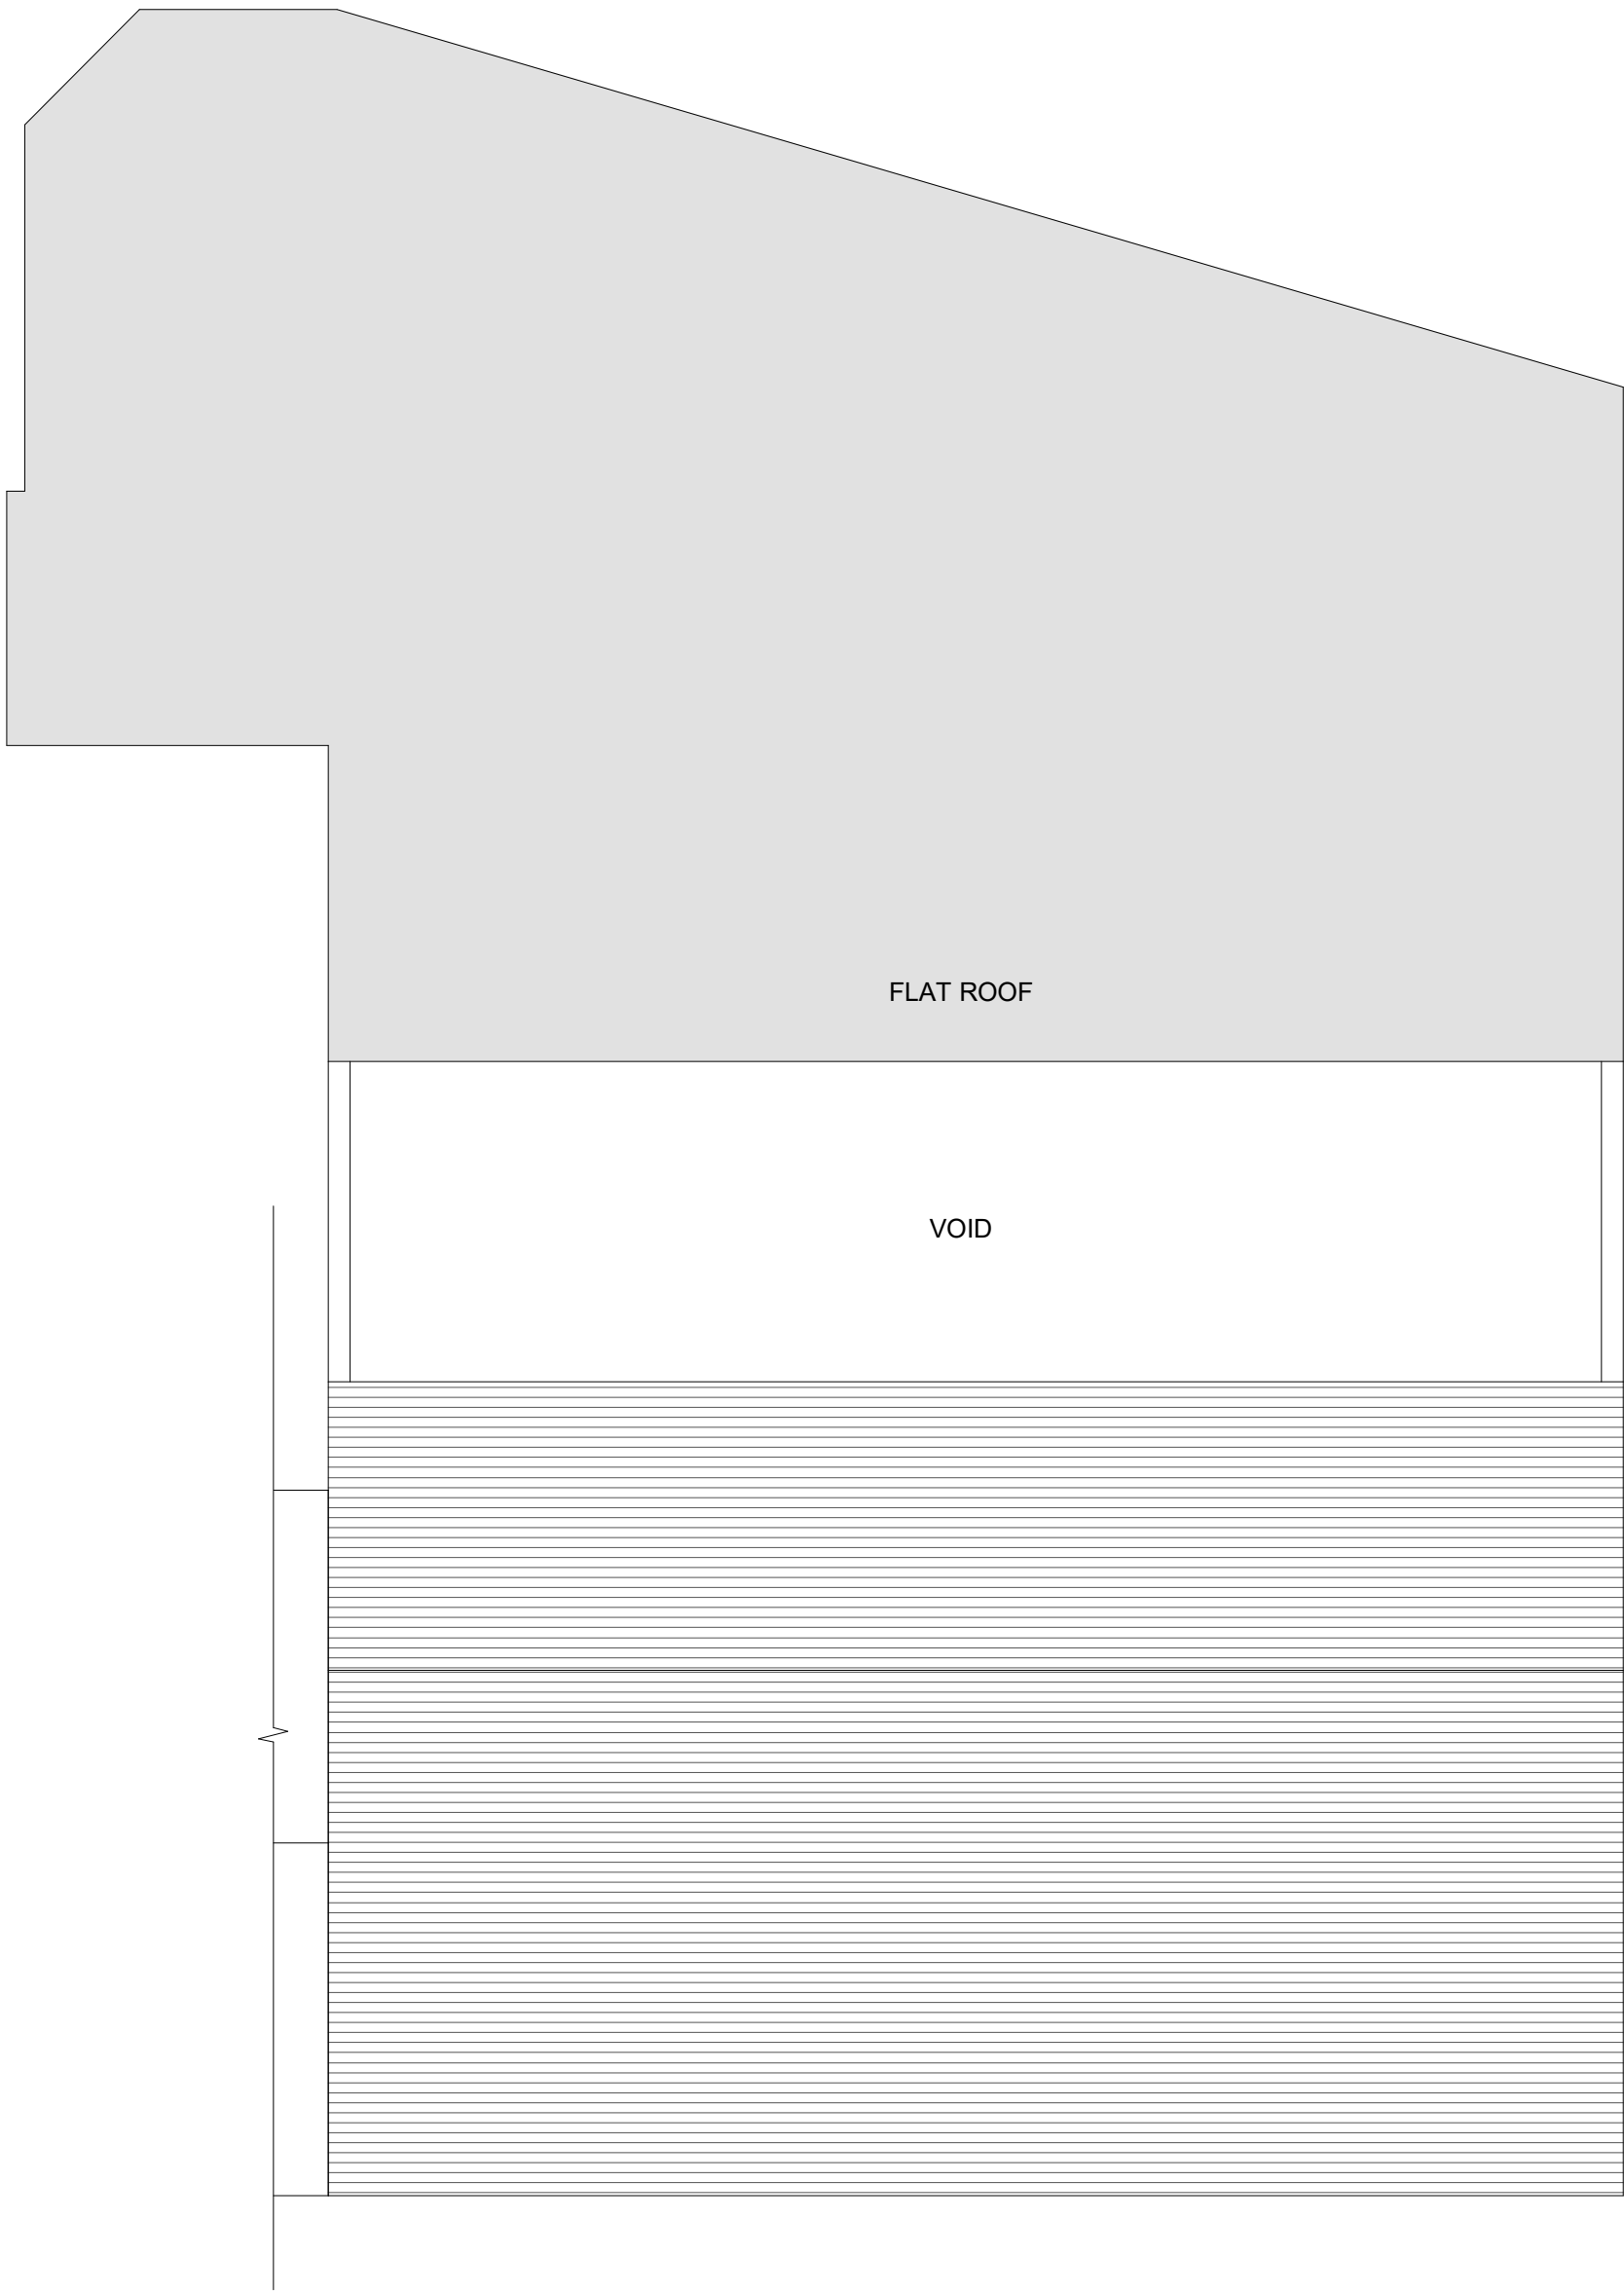

2. Level Roof - GA Existing

1 : 100

Note Block - Elevations - GA

		REV	DESCRIPTION	BY	DATE
PROJECT	26 Union Road	SCALE @ A1	DATE	DRAWN BY	
CLIENT	M Openheimer	1 : 100	23 NOV 2022	ER	
		STATUS	BUILDING REGS		
TITLE	PROJECT NO.		DRAWING NO.	REV.	
Existing GA Plans 02	DA22105.2.		003.		
NOTES					
THIS DRAWING MUST NOT BE REPRODUCED WITHOUT PRIOR WRITTEN CONSENT. ALL DIMENSIONS AND MATERIALS TO BE USED FOR THE DESIGN AND CONSTRUCTION OF THE PROJECT SHALL BE AS SHOWN ON THE DRAWING. THE DRAWING SHALL BE USED IN ACCORDANCE WITH THE CURRENT STATUTORY REGULATION, RELEVANT CODES OF PRACTICE AND PREVIOUS AGREEMENTS. ALL DIMENSIONS ON THIS DRAWING ARE IN MILLIMETRES UNLESS OTHERWISE STATED.					



DEBTAL
ARCHITECTURE
www.debtal.co.uk

