




1. Front - Existing
1 : 100



2. Left Side - Existing
1 : 100



3. Front - Proposed
1 : 100

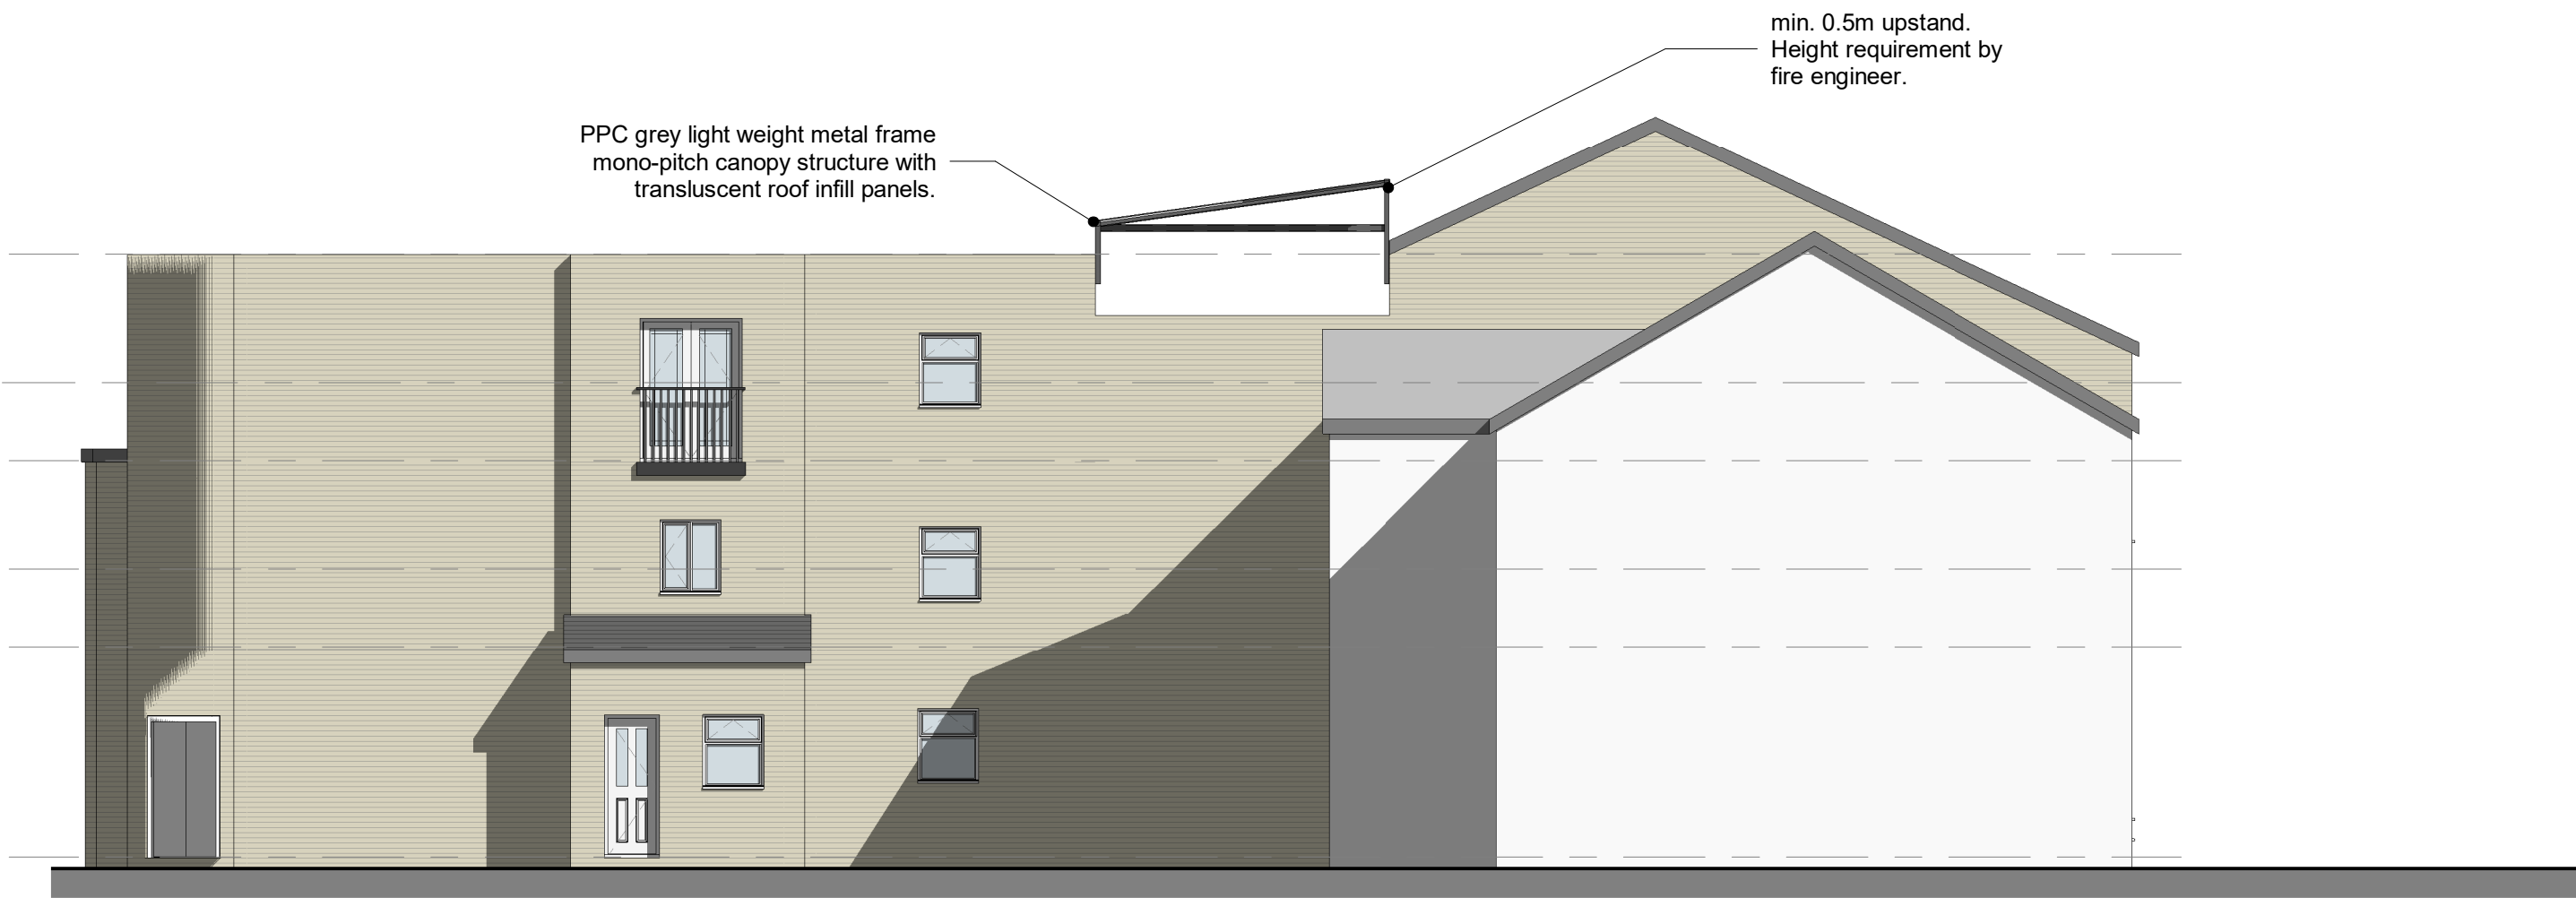

4. Left Side - Proposed
1 : 100

PROJECT		SCALE @ A1	DATE	DRAWN BY
26 Union Road		1 : 100	13 MAR 2023	ER
CLIENT		STATUS		
M Openheimer		PLANNING		
TITLE		PROJECT NO.	DRAWING NO.	REV.
Existing and Proposed Elevations		DA22105.2.	006.	2
NOTES		DISCLAIMER: ALL RIGHTS RESERVED. THIS DRAWING MUST NOT BE REPRODUCED WITHOUT WRITTEN CONSENT. ALL DIMENSIONS AND MATERIALS SHALL BE CHECKED AND CONFIRMED IN THE FIELD AND CORRECTED TO BE BEFORE ANY CONSTRUCTION WORK IS BEGUN. ALL DIMENSIONS SHALL BE IN ACCORDANCE WITH CURRENT STATUTORY LEGISLATION, RELEVANT CODES OF PRACTICE AND PREVIOUS AGREEMENTS. ALL DIMENSIONS ON THIS DRAWING ARE IN MILLIMETRES UNLESS OTHERWISE STATED.		