



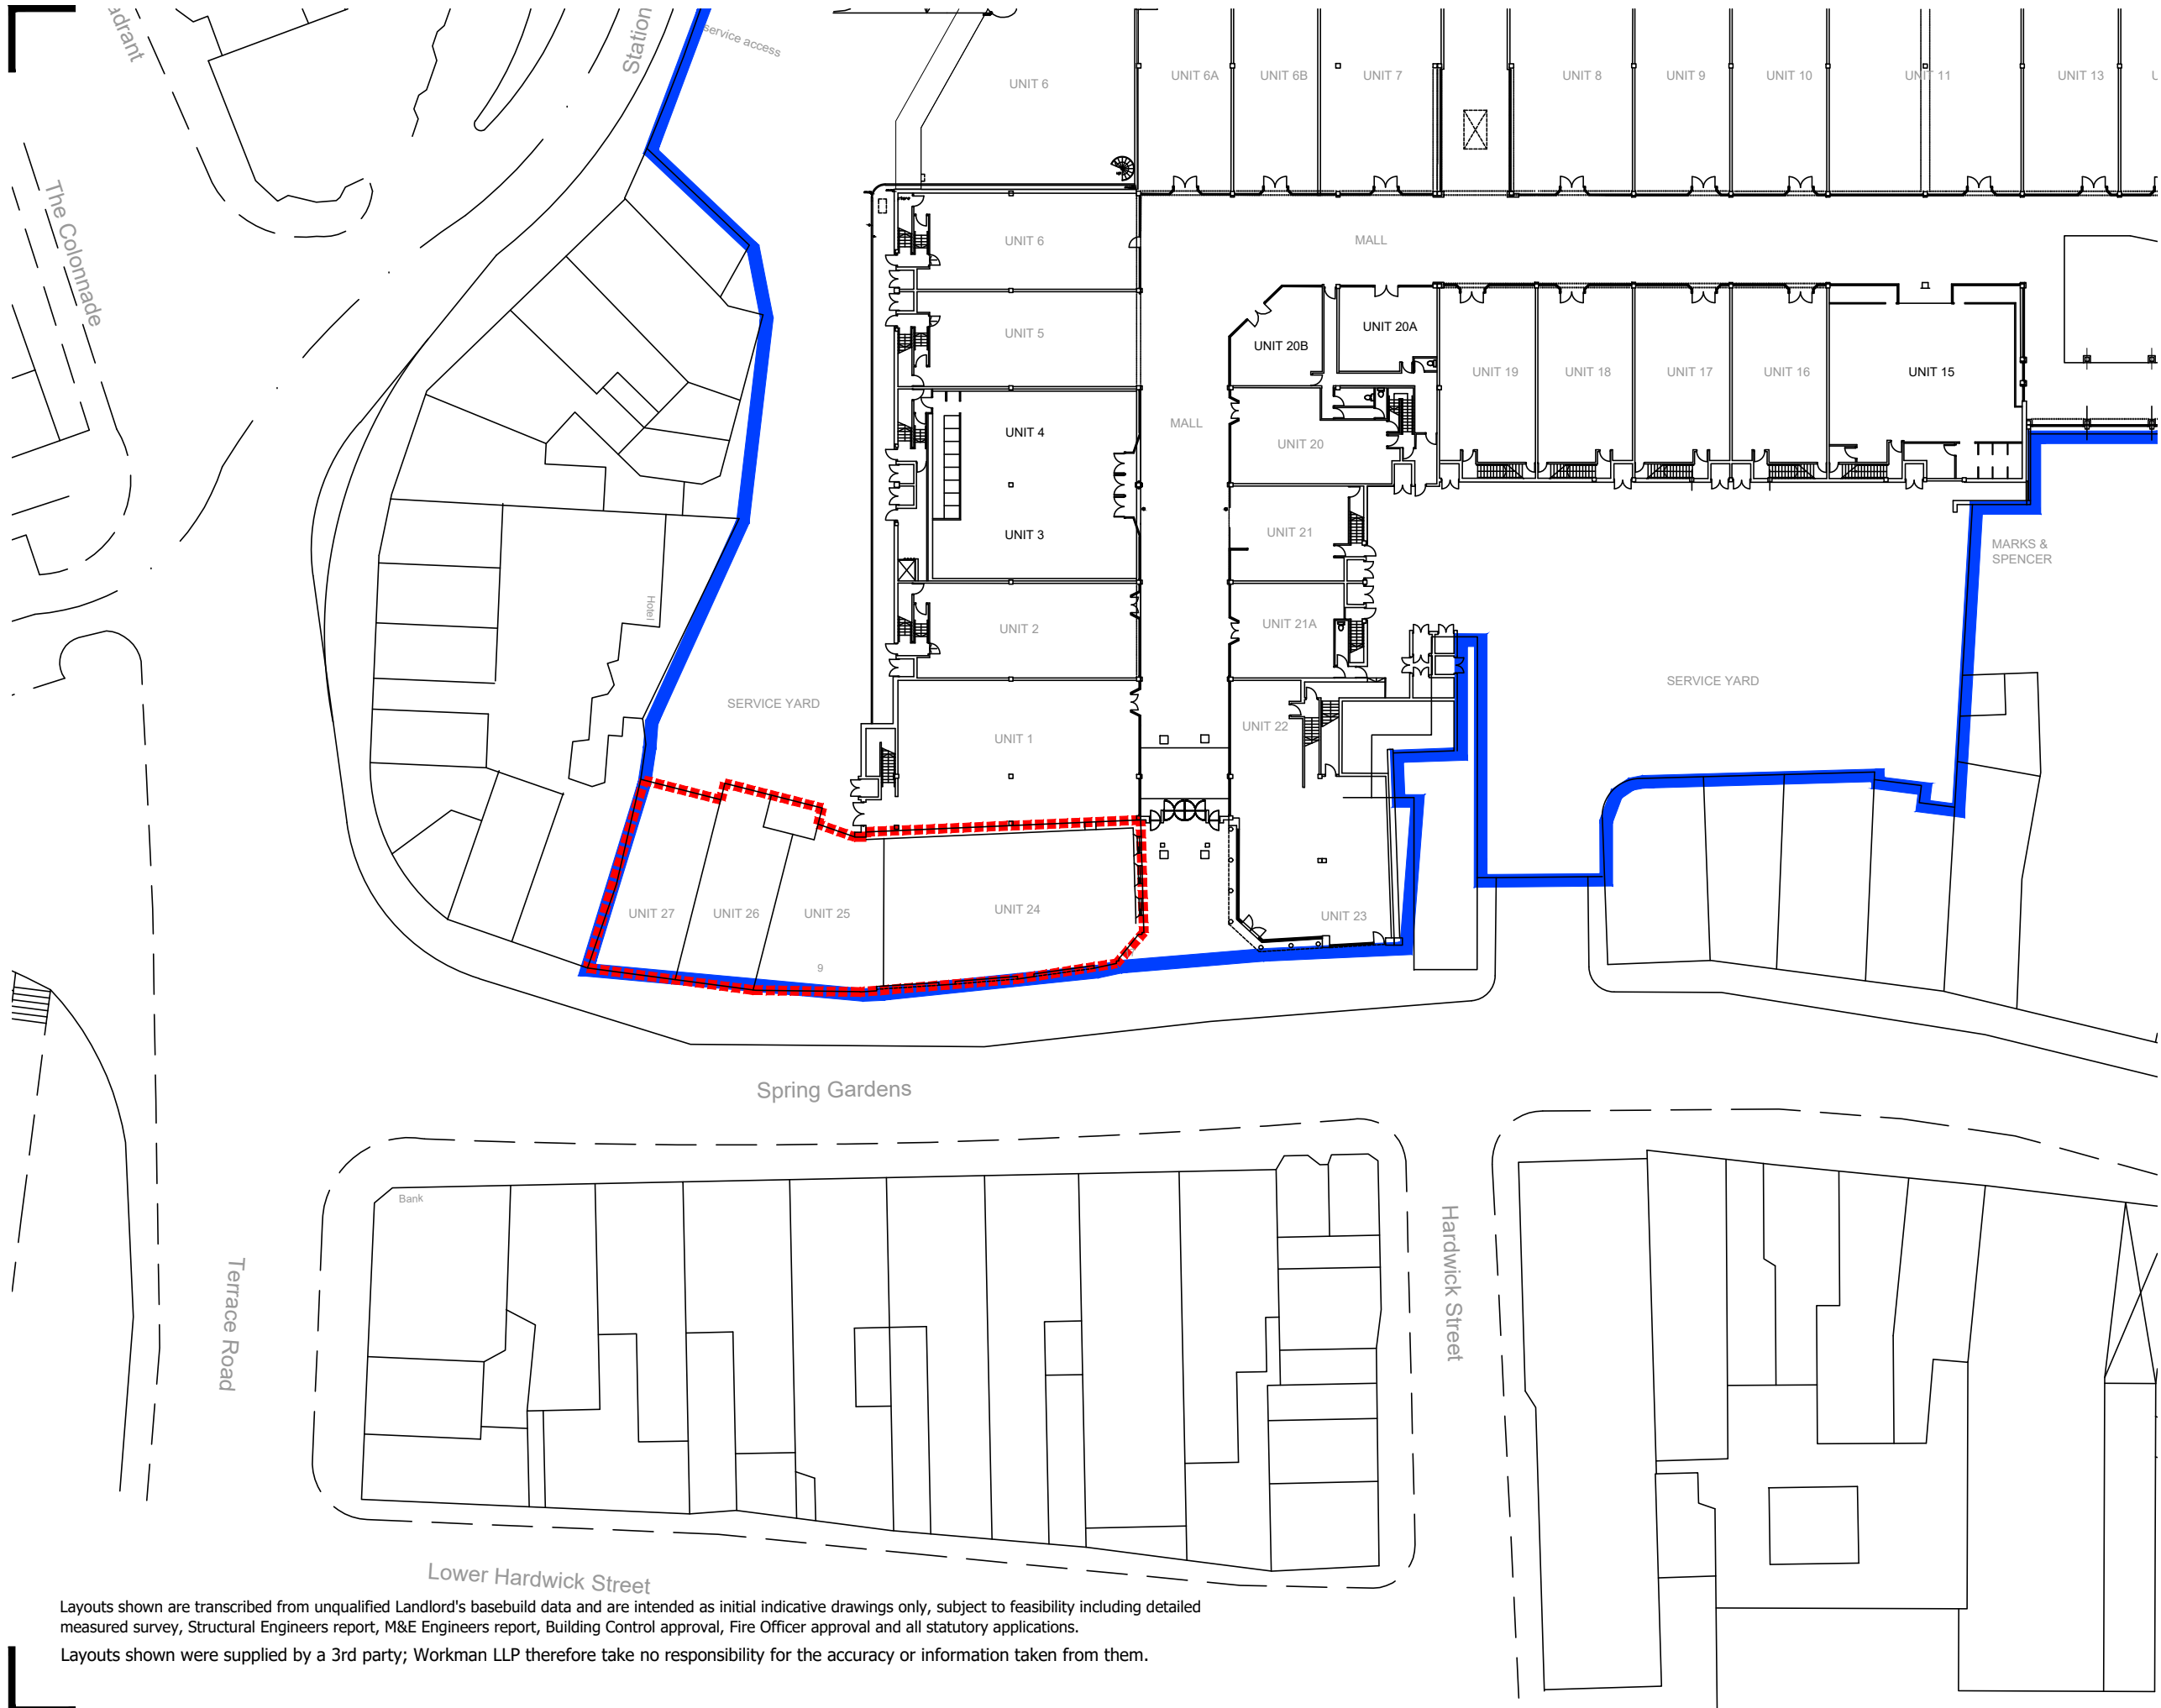

NB

Responsibility is not accepted for errors made by others scaling from this drawing. All construction information should be taken from figured dimensions only

A3

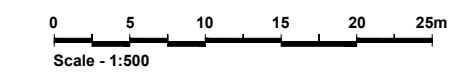

PLANNING ISSUE			
Rev	Description	By	Date

Project

THE SPRINGS SHOPPING CENTRE
BUXTON, SK17 6DF

Client

HIGH PEAK BOROUGH COUNCIL

Title

BLOCK PLAN

Drawn by

GJS

Surveyor

DRM

Date

SEPTEMBER 2023

Scale

1:500 @ A3

Drawing Number

M23747-D09-06

Revision

Layouts shown are transcribed from unqualified Landlord's basebuild data and are intended as initial indicative drawings only, subject to feasibility including detailed measured survey, Structural Engineers report, M&E Engineers report, Building Control approval, Fire Officer approval and all statutory applications.

Layouts shown were supplied by a 3rd party; Workman LLP therefore take no responsibility for the accuracy or information taken from them.