


SCALE BAR (m)

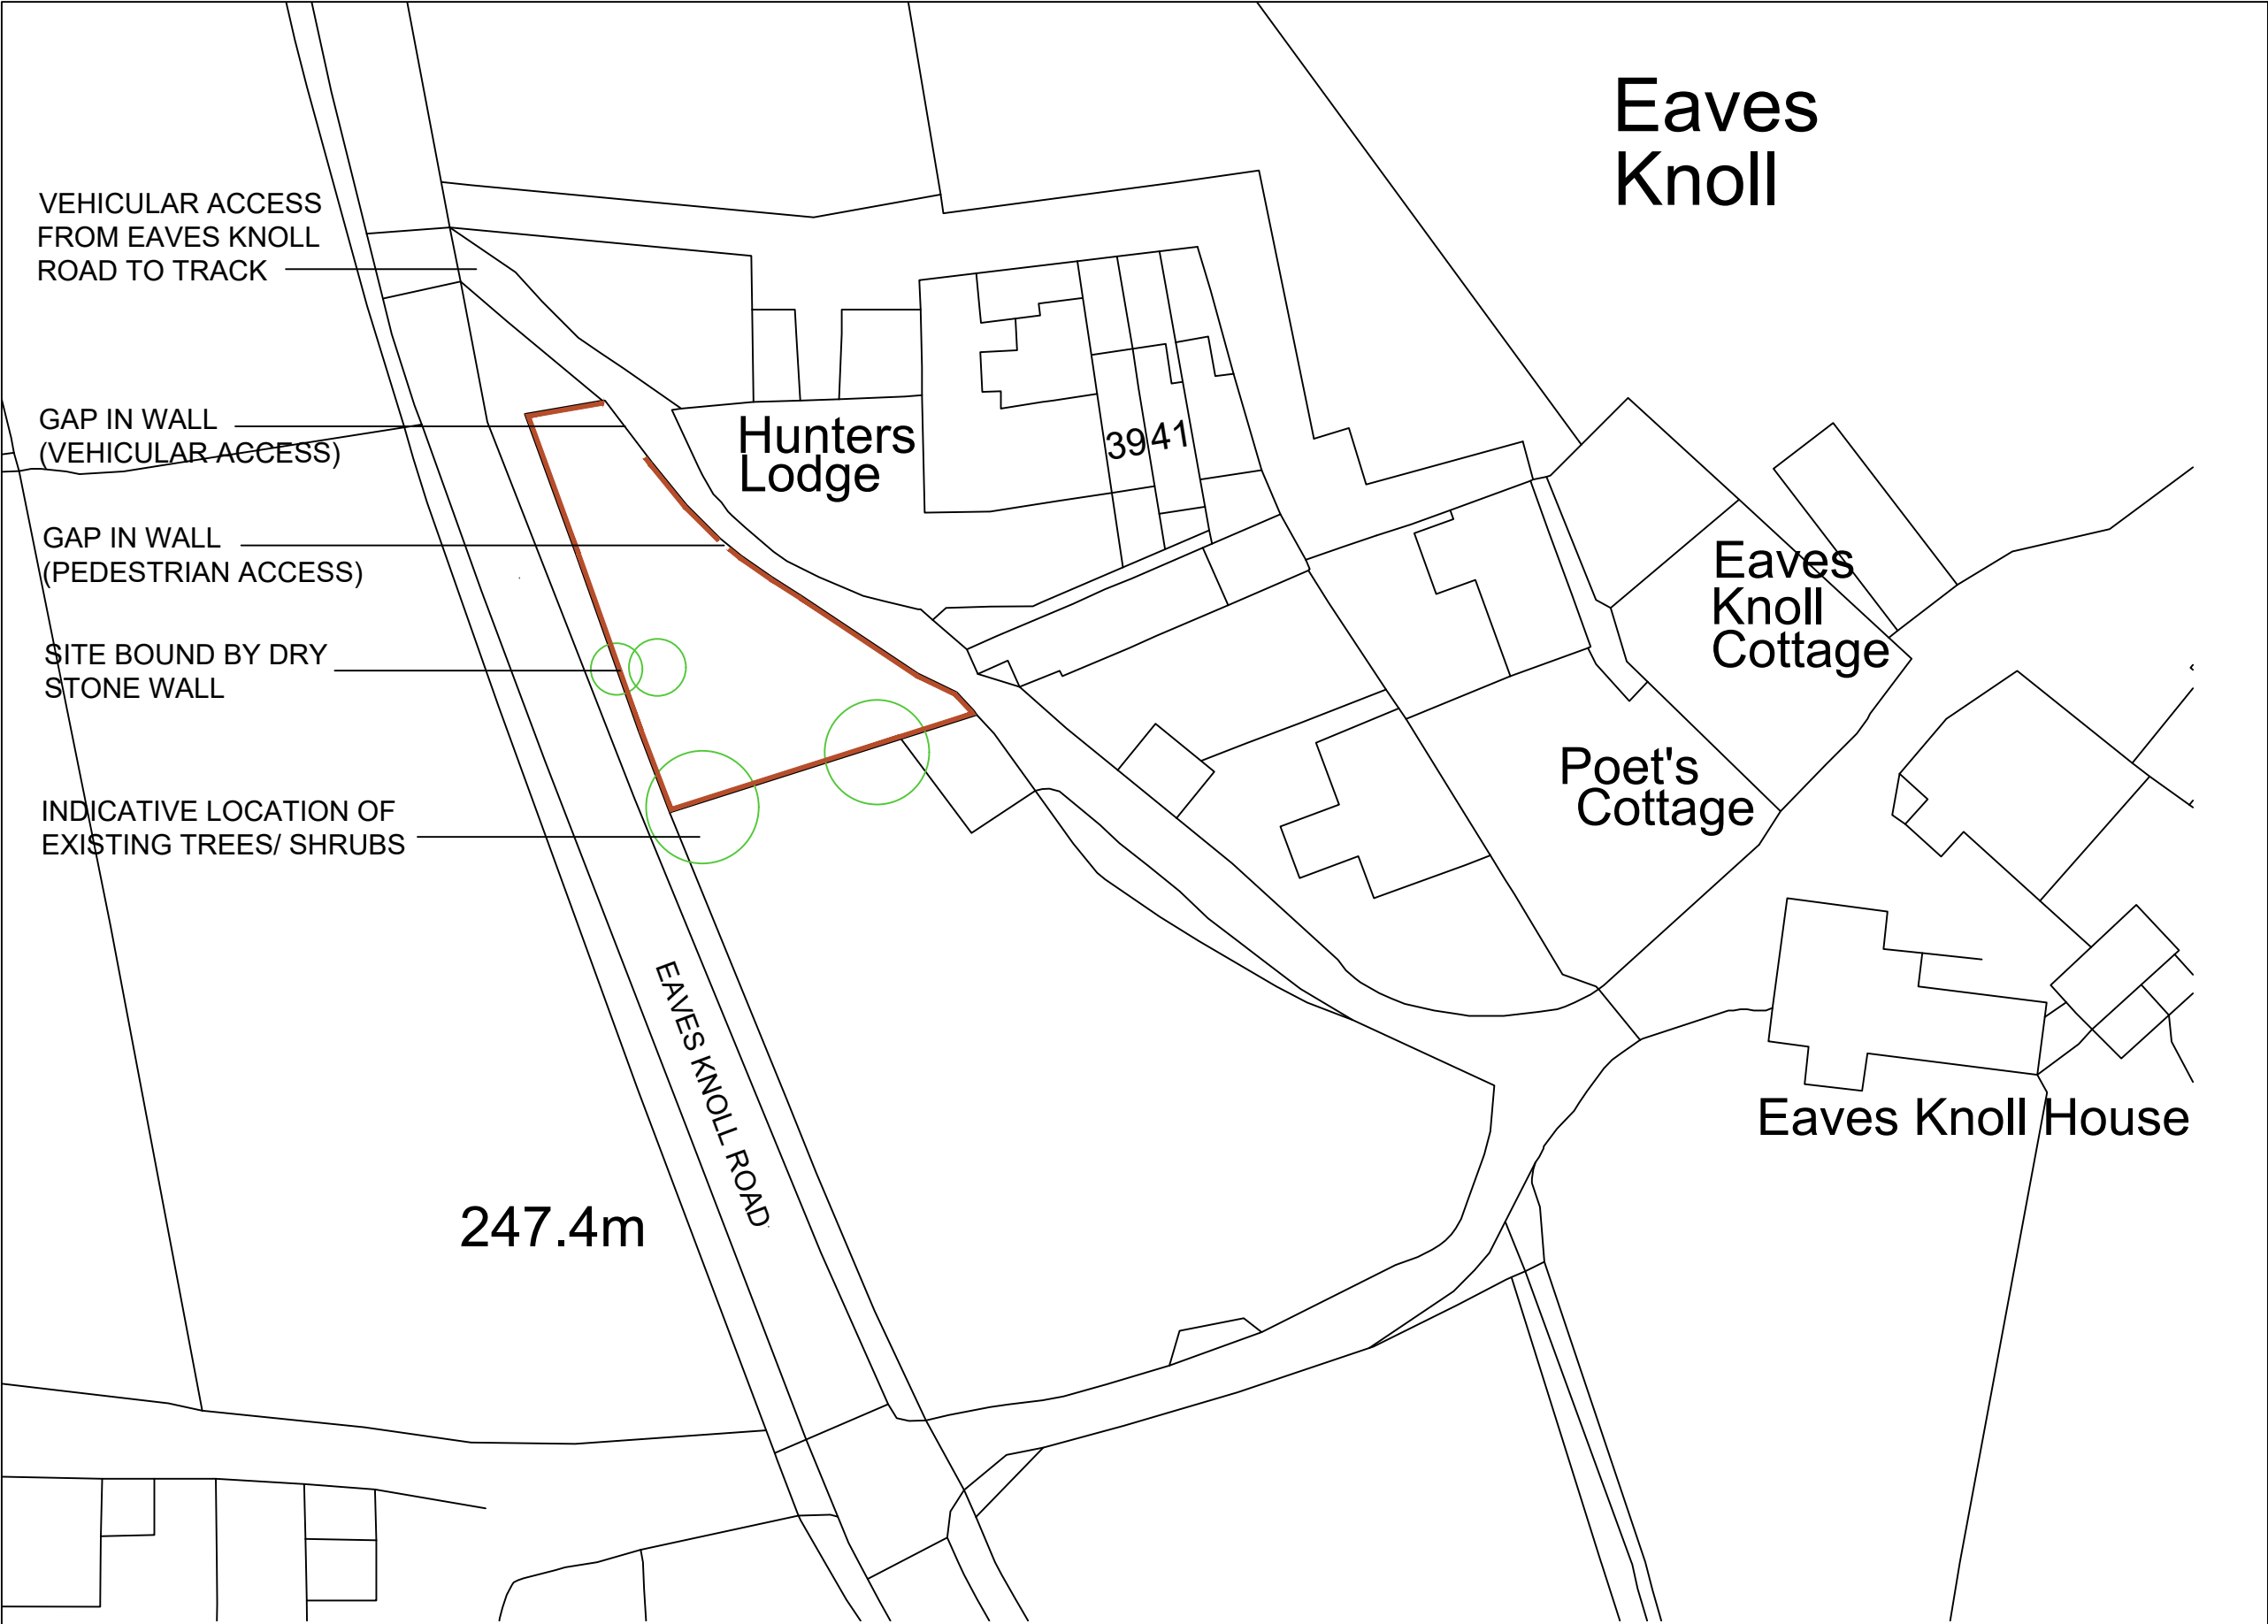

0 5 10 20 50

A RED LINE REMOVED FOR CLARITY; ACCESS NOTE ADDED. SJS 08.01.2024

Rev Revision History By Date

Client:

J McKenny

Site:

Eaves Knoll Road, New Mills

Drawing:

Existing Site Layout

Drawing Number:

EKR_NM-ERC-ESL01

Scale: 1 : 500 Size: A3 Date: 04/12/2023

Drawn: SJS Checked: . Rev:

Status: Planning A

