



EXISTING PLANS 1:100


GROUND FLOOR

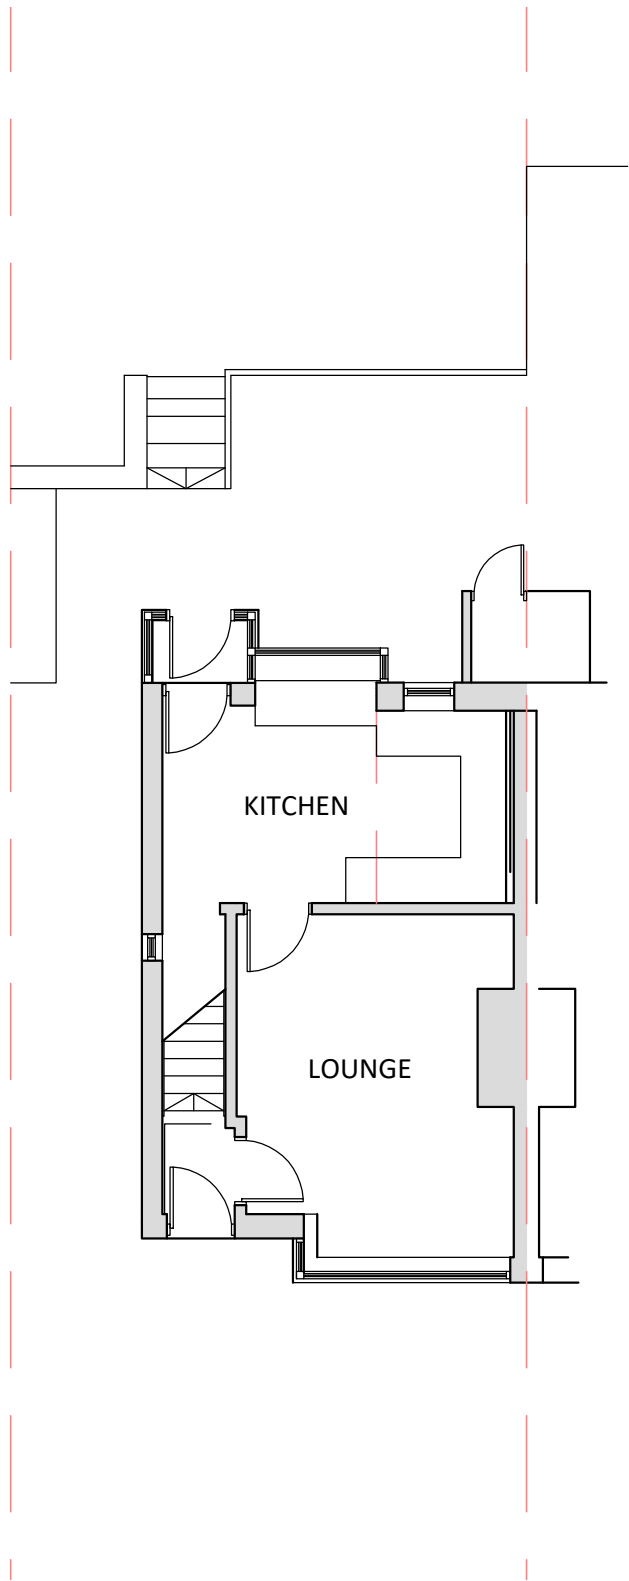


FIRST FLOOR

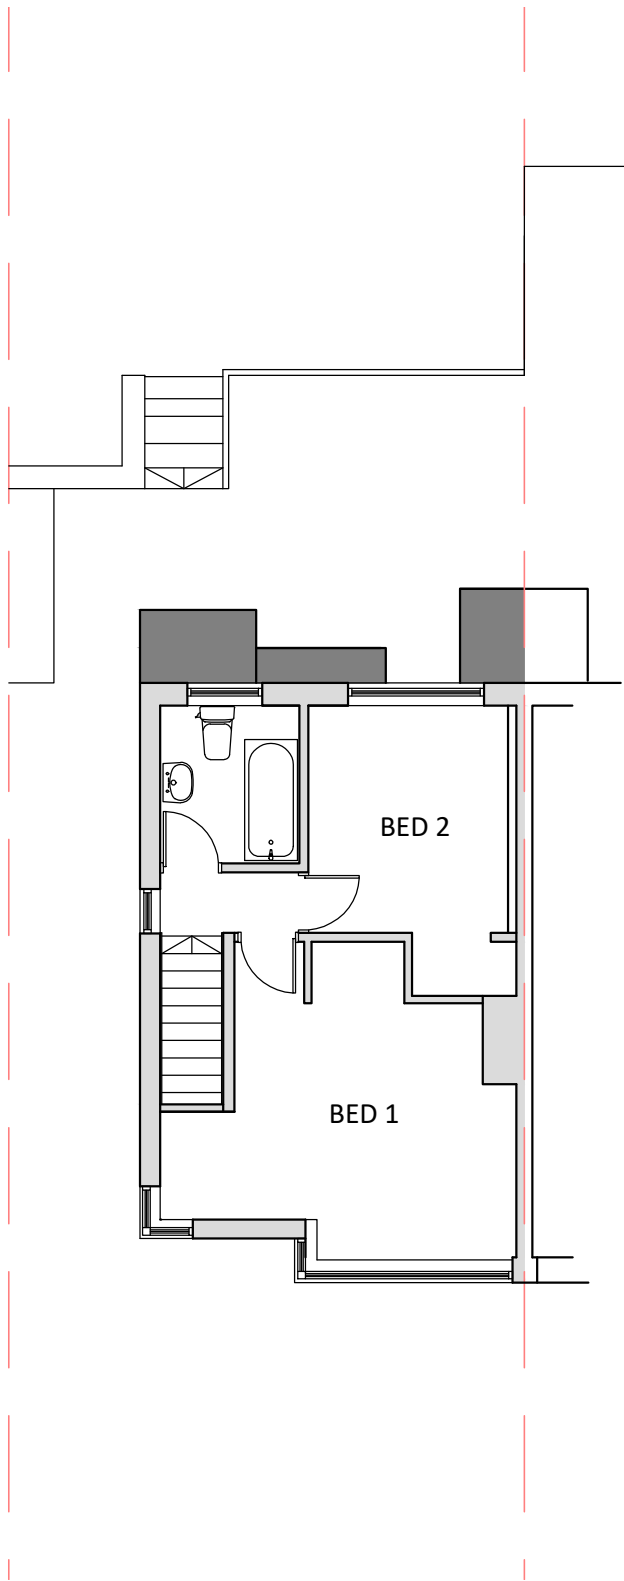

LOFT





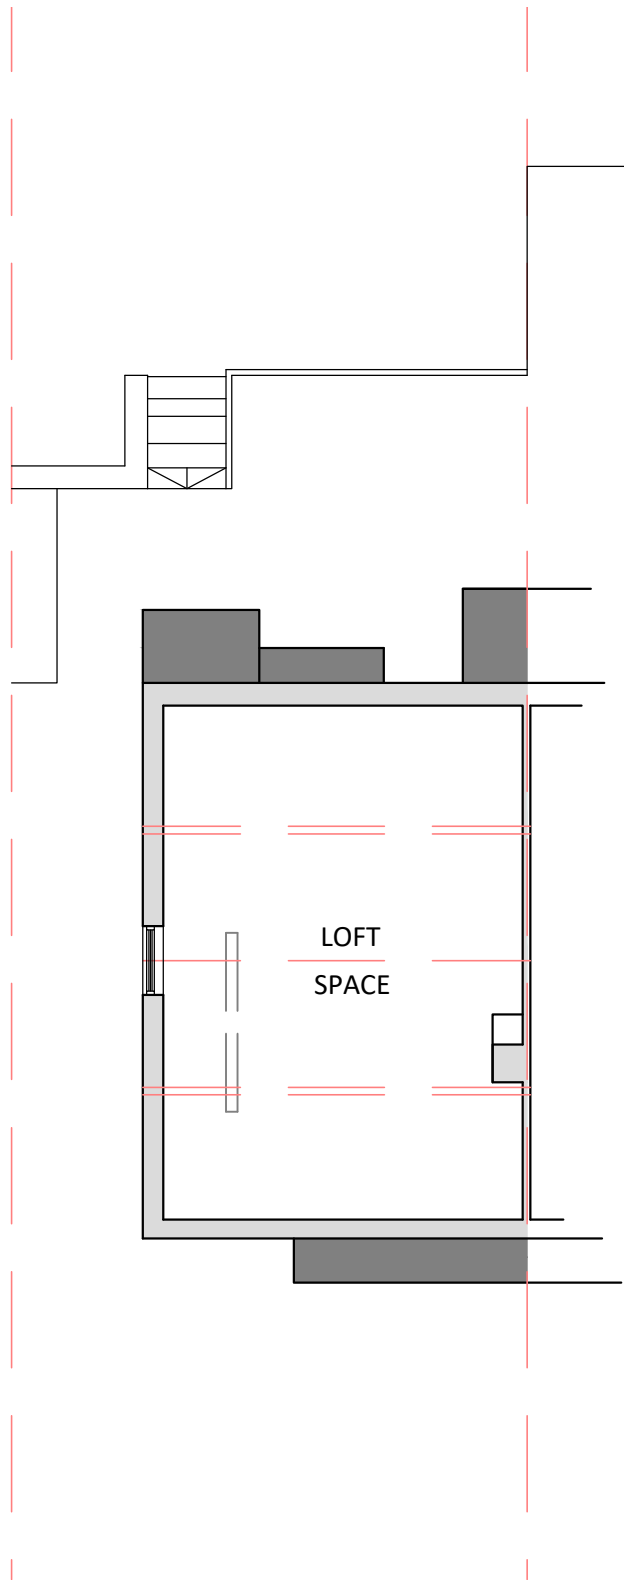


ROOF PLAN

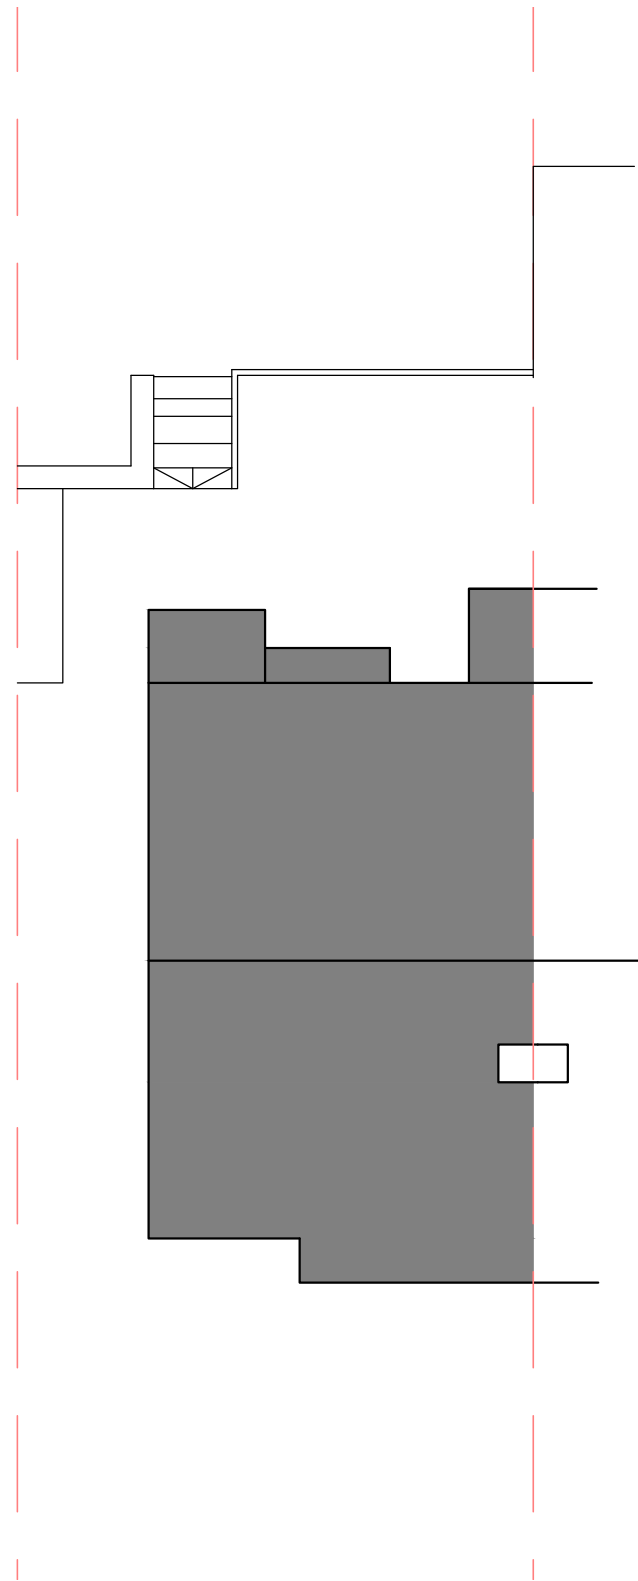

PROPOSED PLANS 1:100

GROUND FLOOR

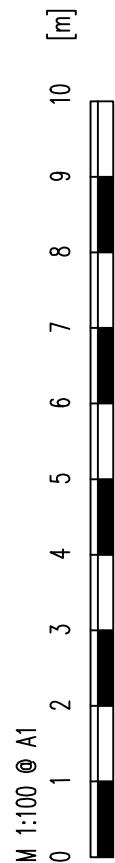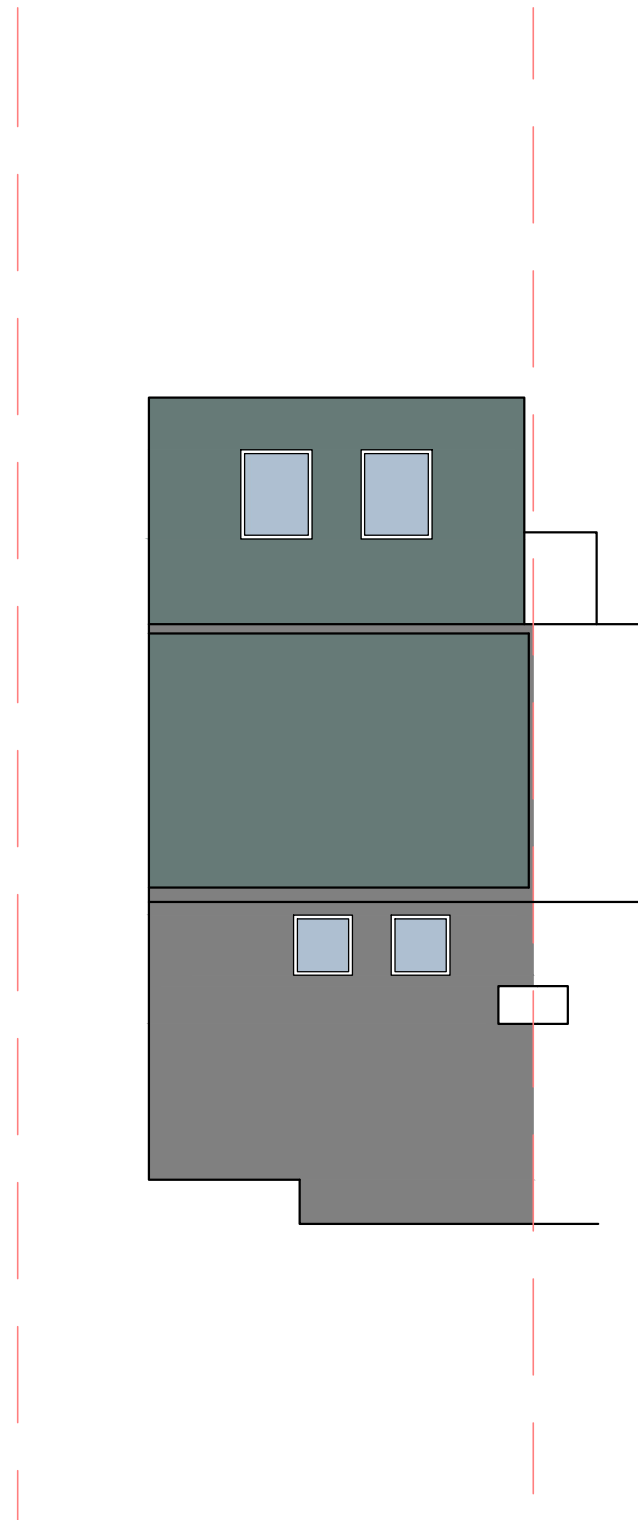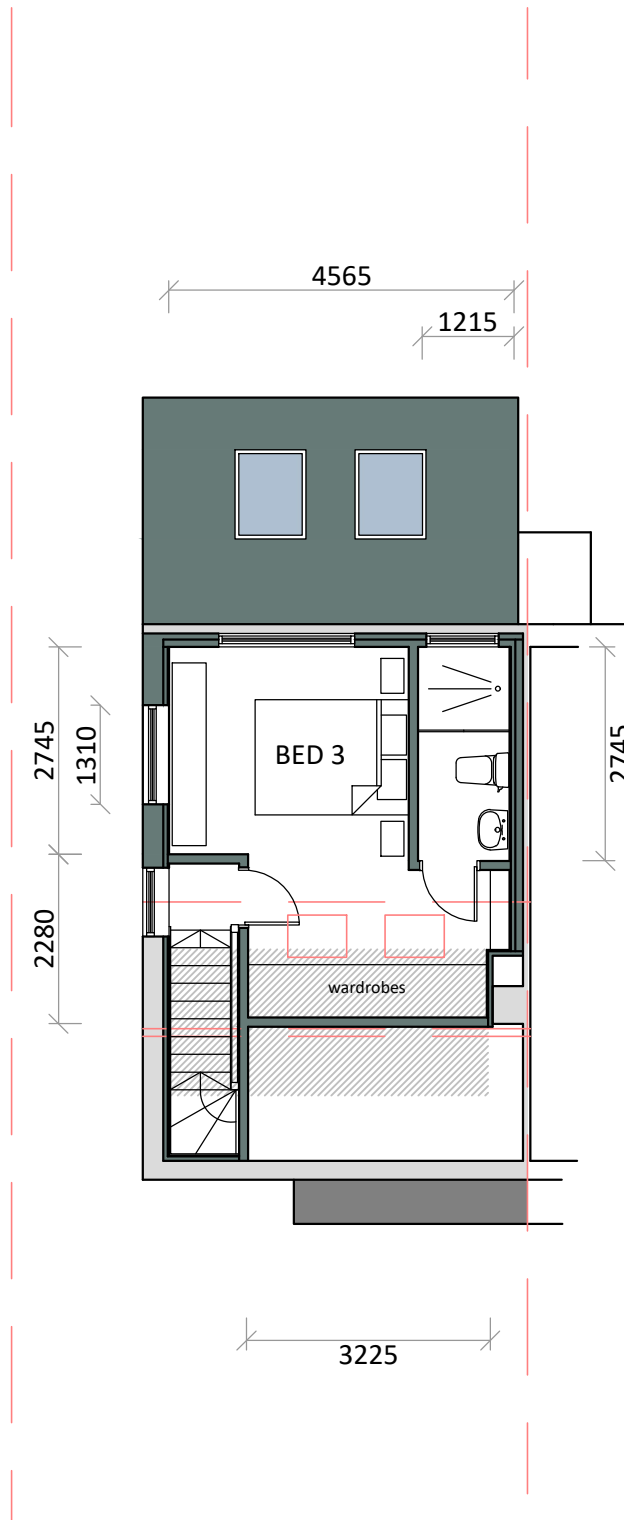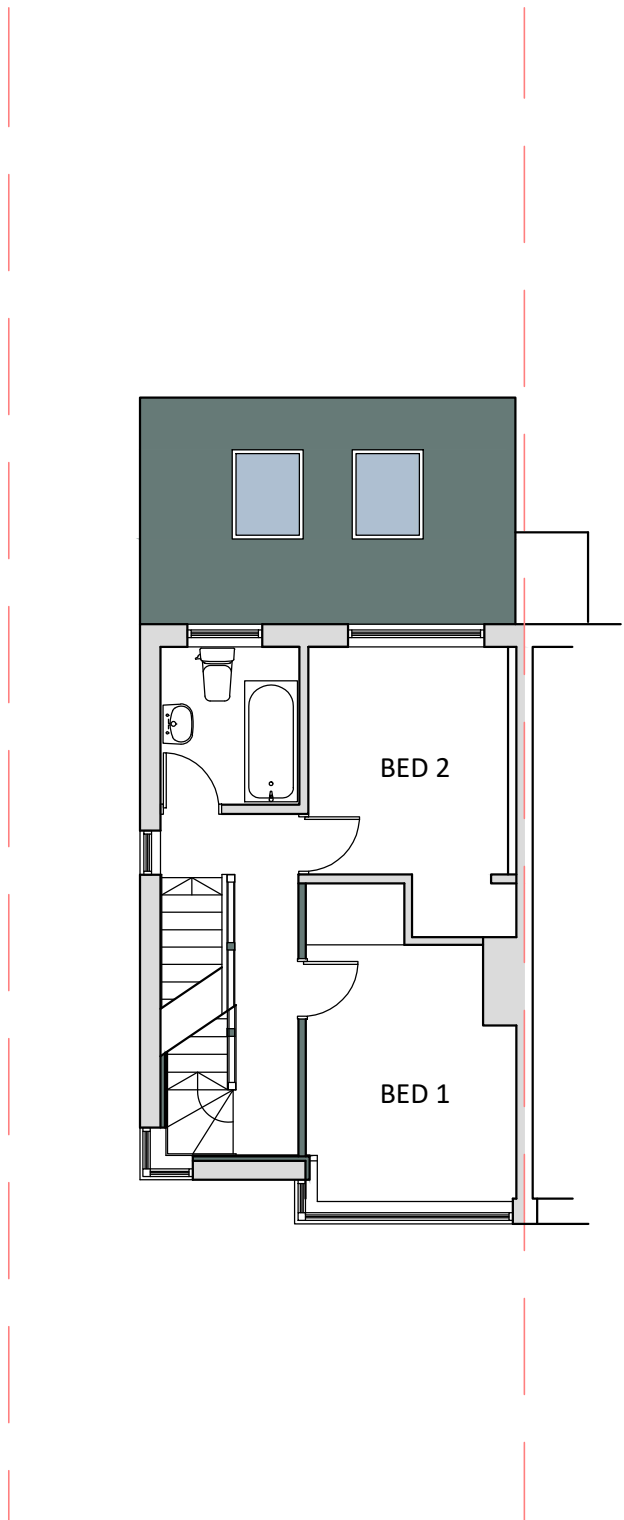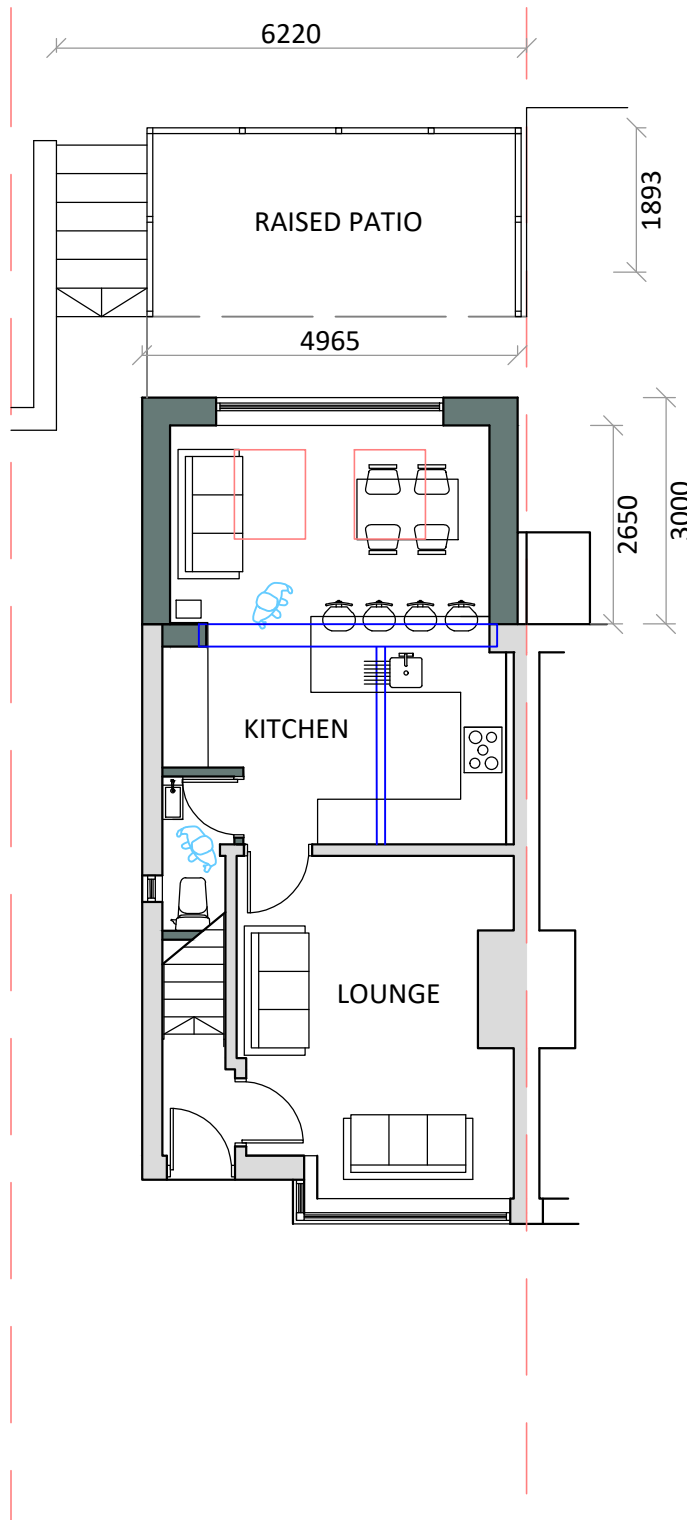

PLANNING DRAWINGS	
45 Williamson Road Whaley Bridge High Peak SK23 7AW	
Rear Dormer, Single Storey Rear Extension & Raised Patio	
Revision	Date
Drawing Ref 45WR/PL/02	Date 21st November 2023
PLANS ARE TO BE READ IN CONJUNCTION WITH STRUCTURAL ENGINEERS DETAILS. IT IS THE RESPONSIBILITY OF THE CONTRACTOR TO CHECK ALL MEASUREMENTS ON SITE PRIOR TO WORK COMMENCING. IT IS THE RESPONSIBILITY OF THE OWNER TO ENSURE ALL ASPECTS OF THE PARTY WALL ETC ACT 1996 ARE MET. PLEASE CONTACT PLAN DRAWER IF ANY ON SITE AMENDMENTS ARE TO BE MADE.	



PLANS + DESIGN
Architectural Drawing

18 Eccles Road
Chapel en le Frith
High Peak
SK23 9RG

07912 845 210
info@plansanddesign.co.uk