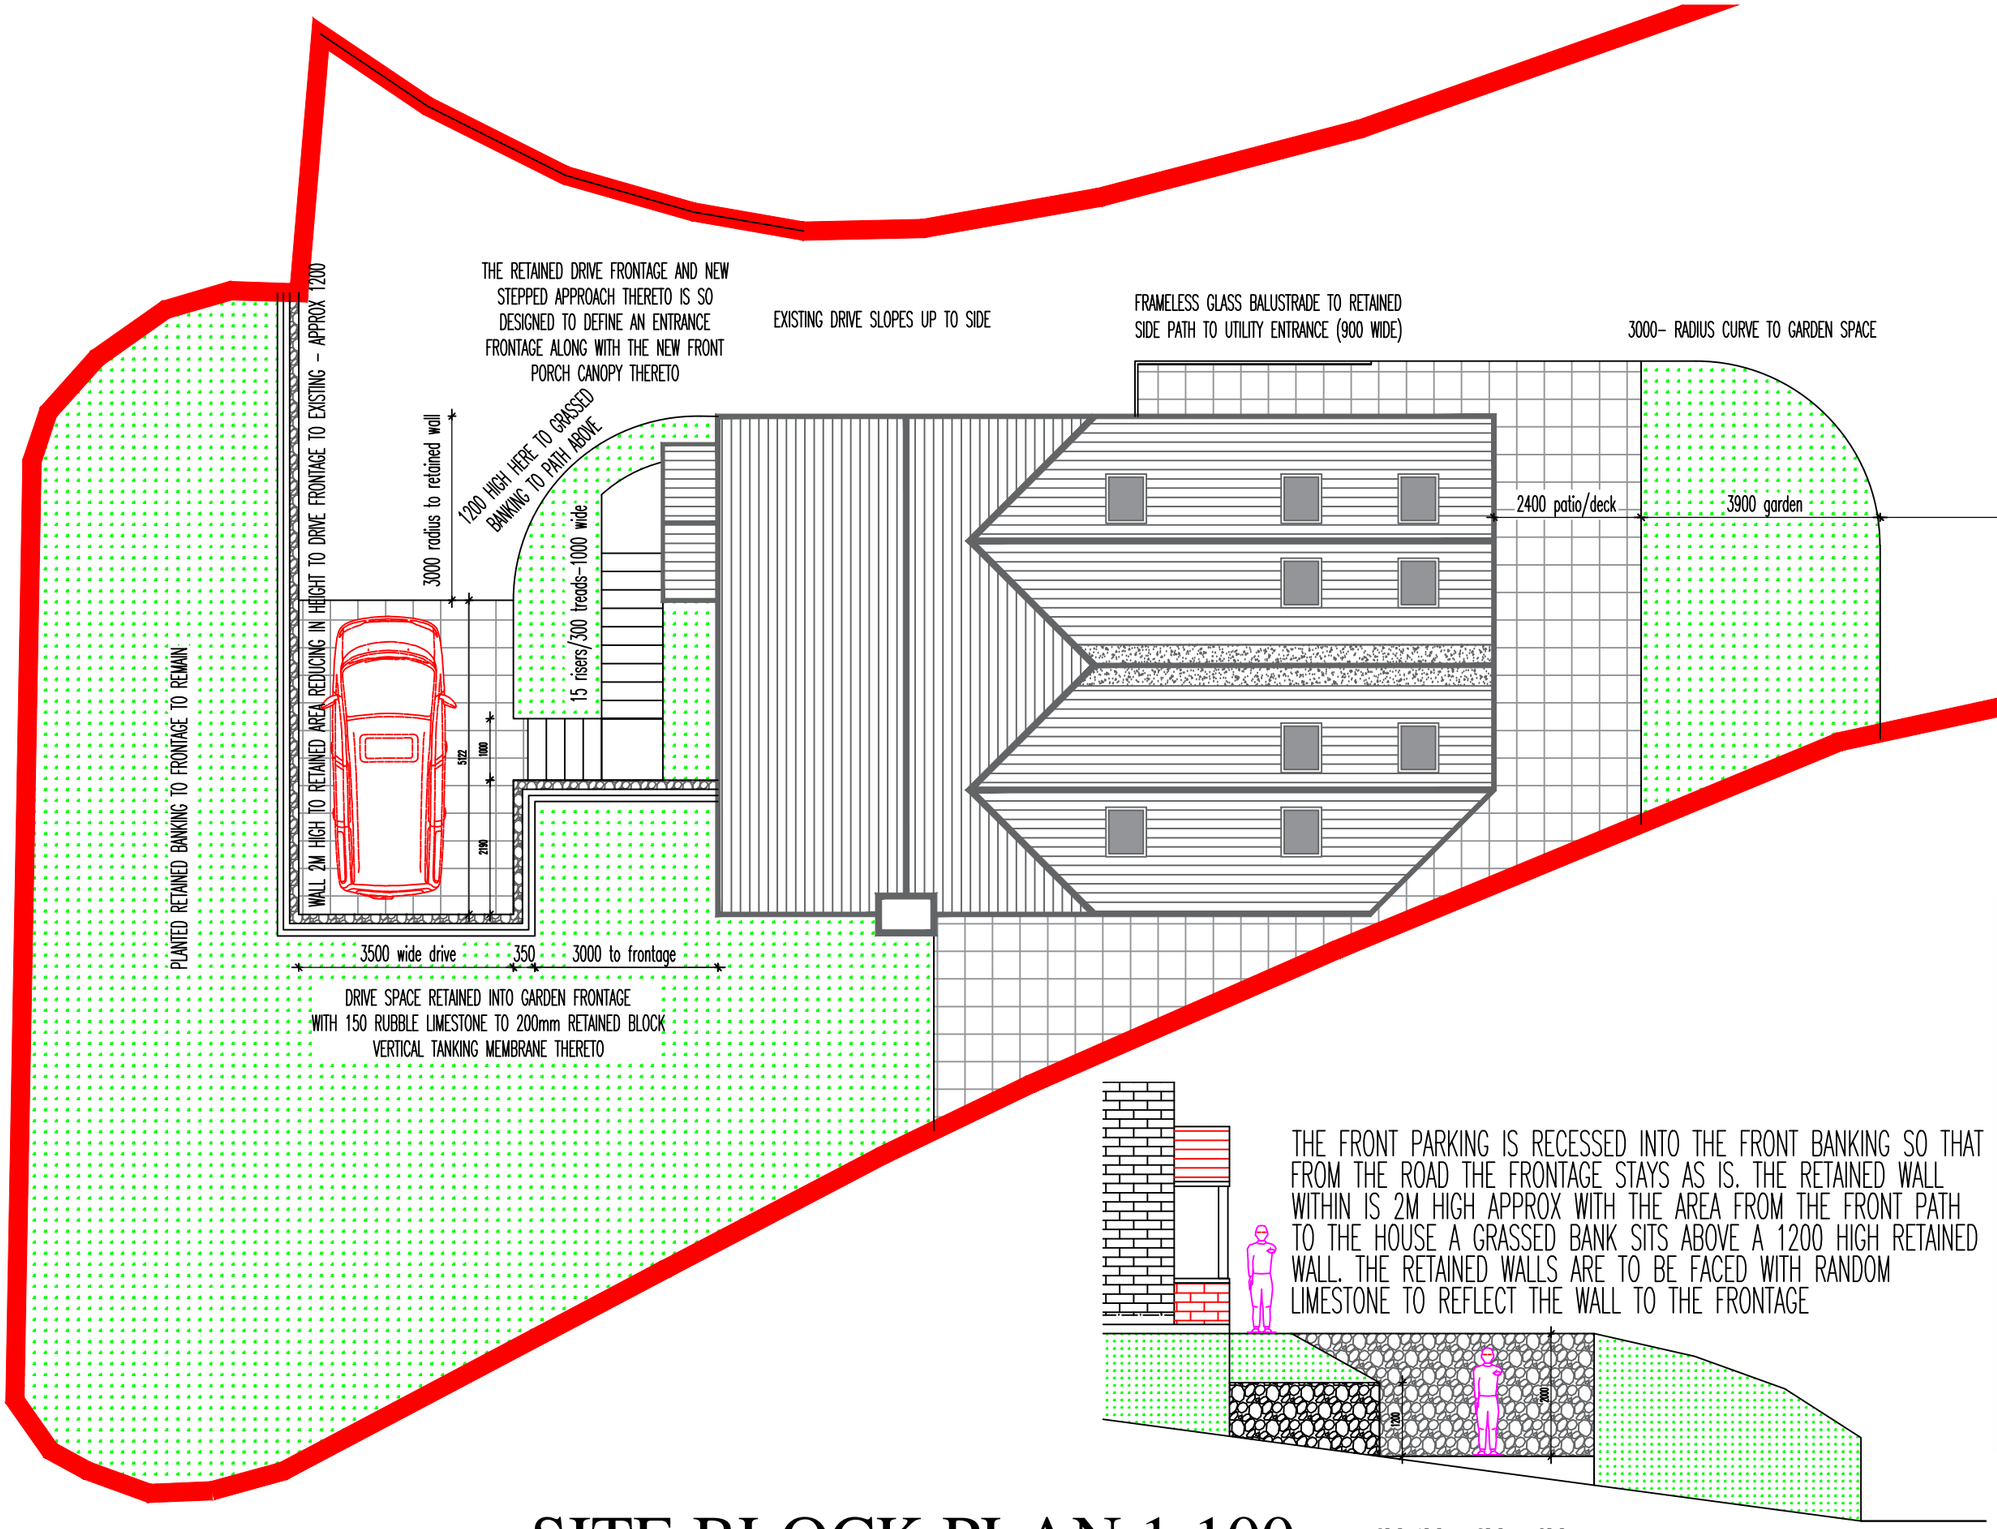

SITE BLOCK PLAN 1:100

0M 1M 2M 3M

37A LEEK ROAD, BUXTON

DWG: PROPOSED BLOCK PLAN
37A LEEK ROAD
BUXTON

REVISIONS:

1:100	CHECKED:
DATE: MAY'23	DRAWN:

©THIS DRAWING AND THE BUILDING WORKS DEPICTED ARE THE COPYRIGHT OF AJS ARCHITECTURE AND MAY NOT BE REPRODUCED OR AMENDED EXCEPT BY WRITTEN PERMISSION. NO LIABILITY WILL BE ACCEPTED FOR AMENDMENTS MADE BY OTHER PERSONS.

A.J.S ARCHITECTURE
32 carr road.
buxton.
derbyshire.
sk17 6wf.
h: 01298 26062
m: 07794 400237

BLOCK 2A

37A LEEK ROAD