



- 1. Open timber dog kennel.
- 2. Single-storey conservatory extension.
- 3. Proposed alteration to roovescape to include the removal of the single-sloped roof and replacement with a pitched roof and gable end.
- 4. Metal and glazed link structure to create entrance lobby to the house.
- 5. Barn annex.
- 6. Swimming pool.
- 7. Pool nook.
- 8. Original farmhouse as existing.

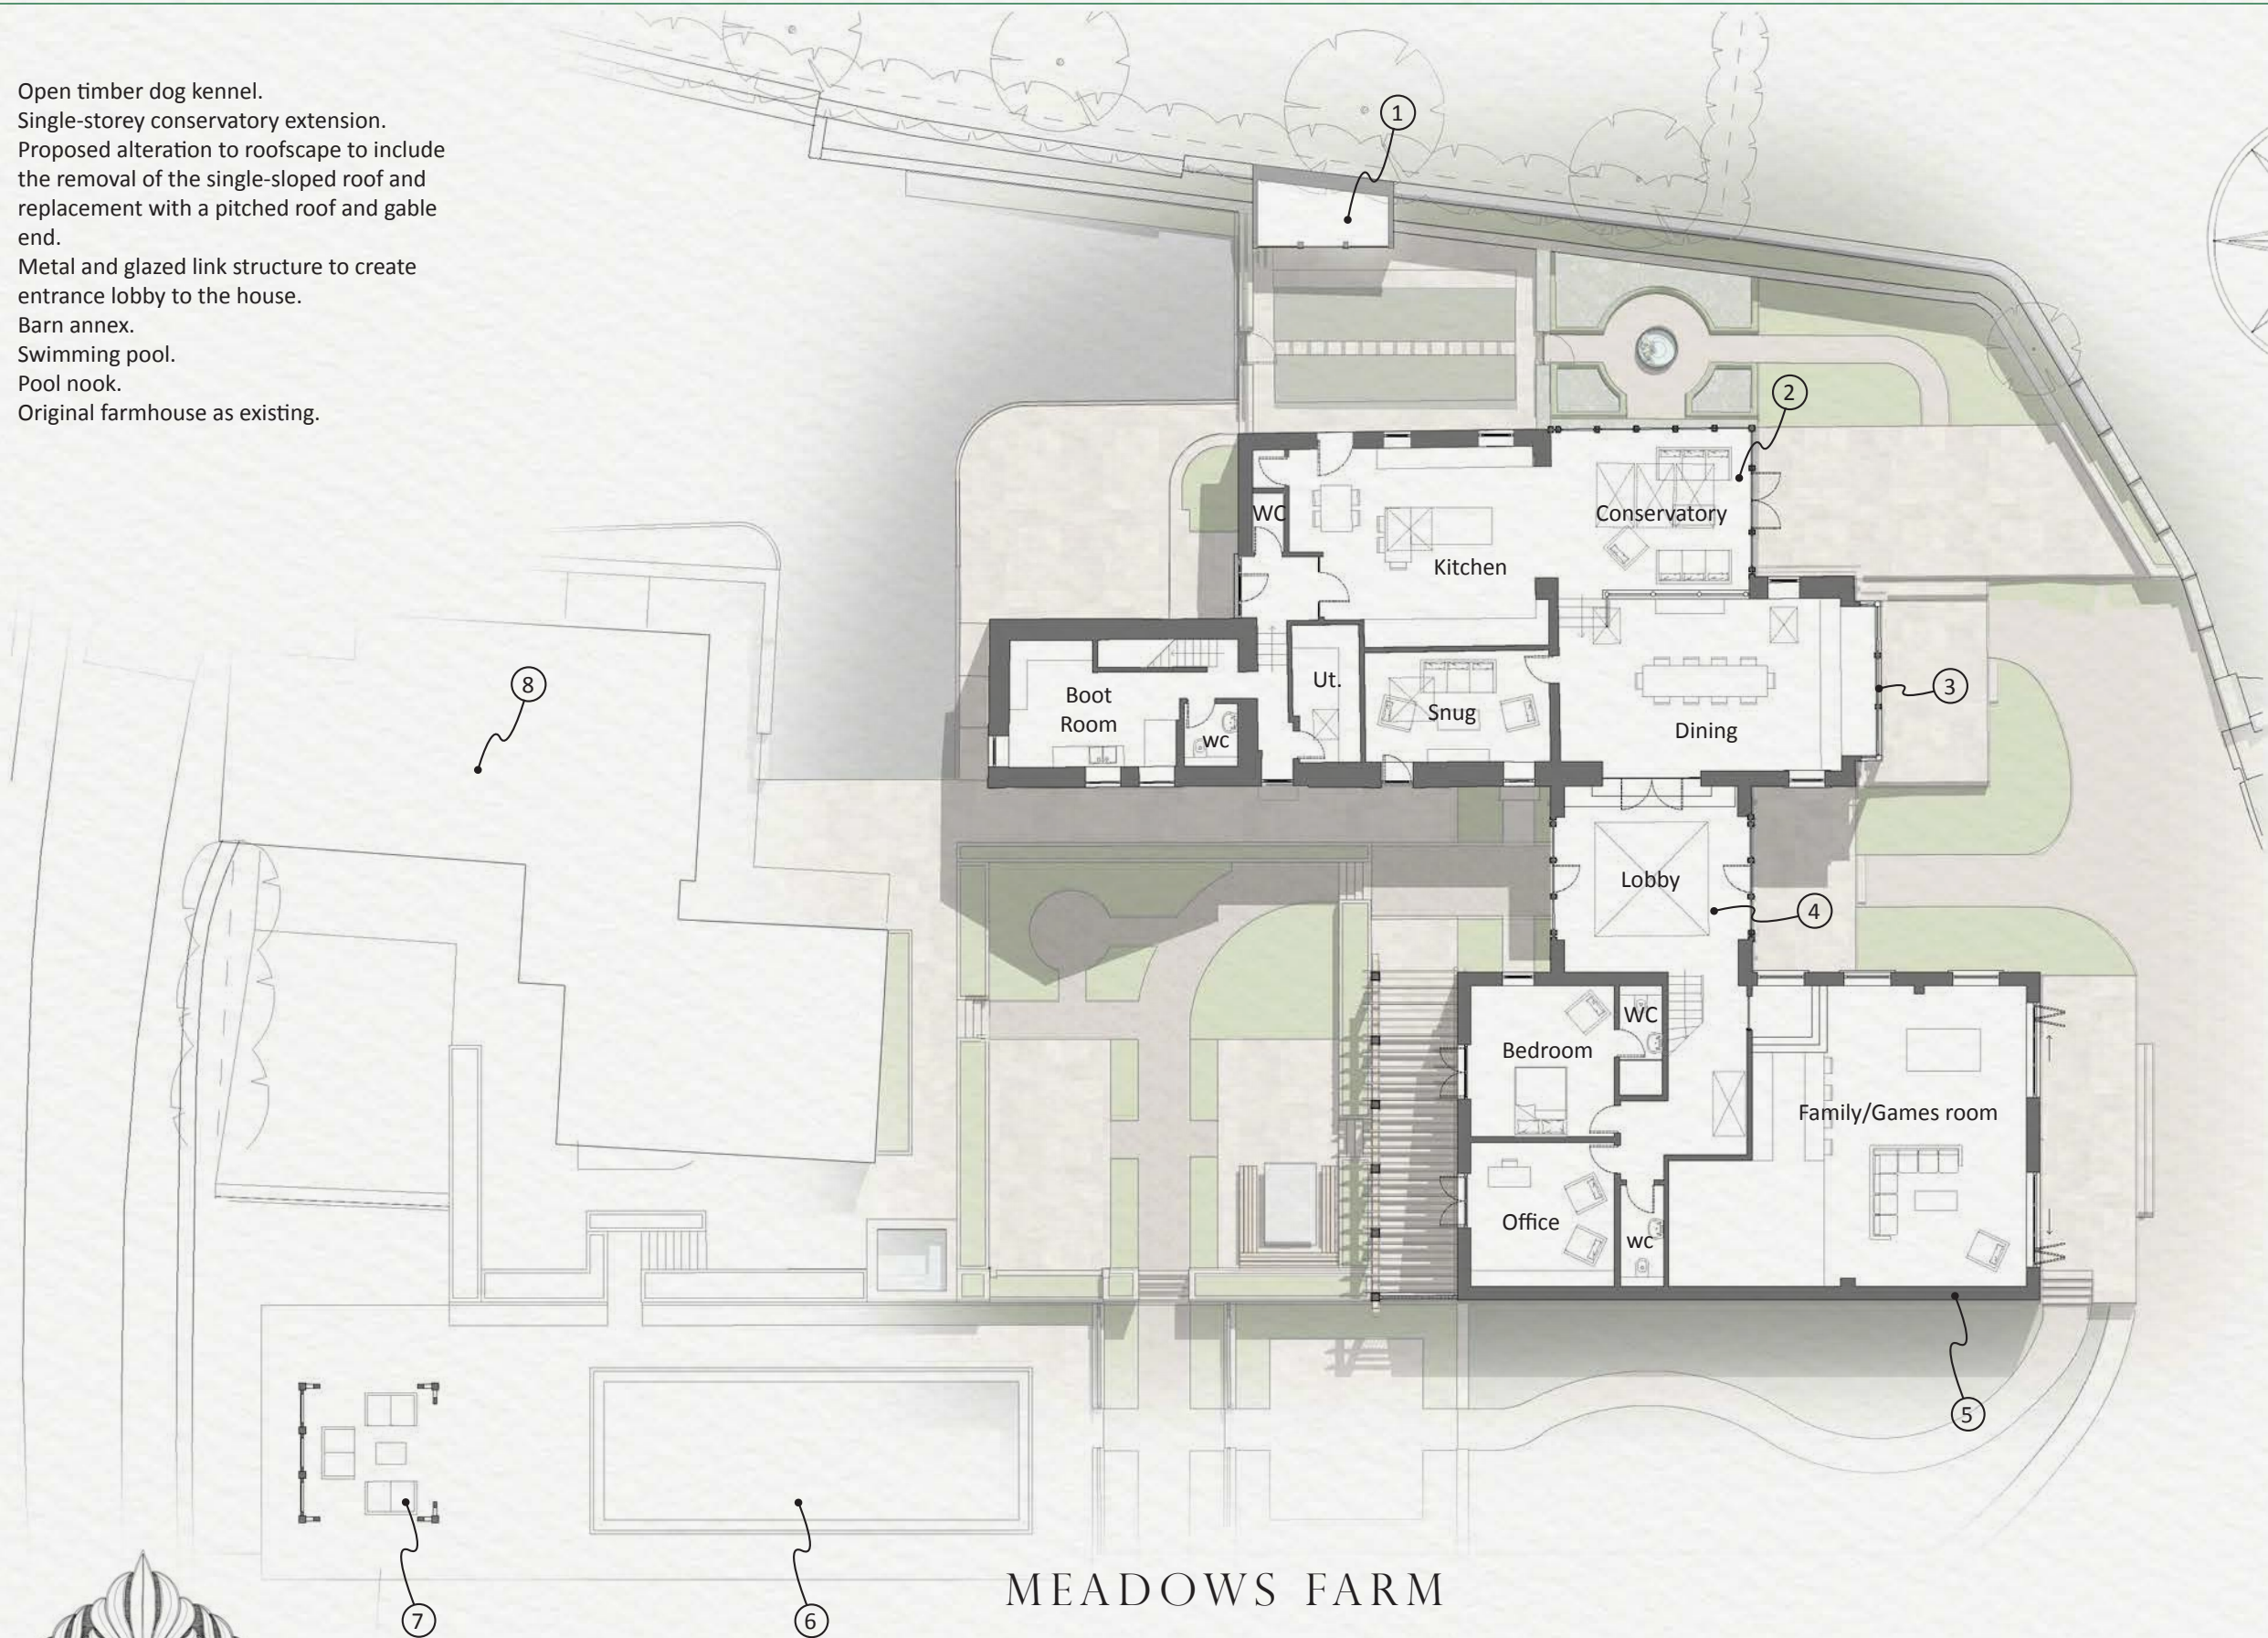

MEADOWS FARM

PROPOSED GROUND FLOOR PLAN

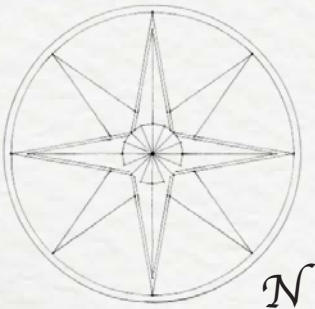