




**CARTWRIGHT**

ARCHITECTURAL & PLANNING SERVICES

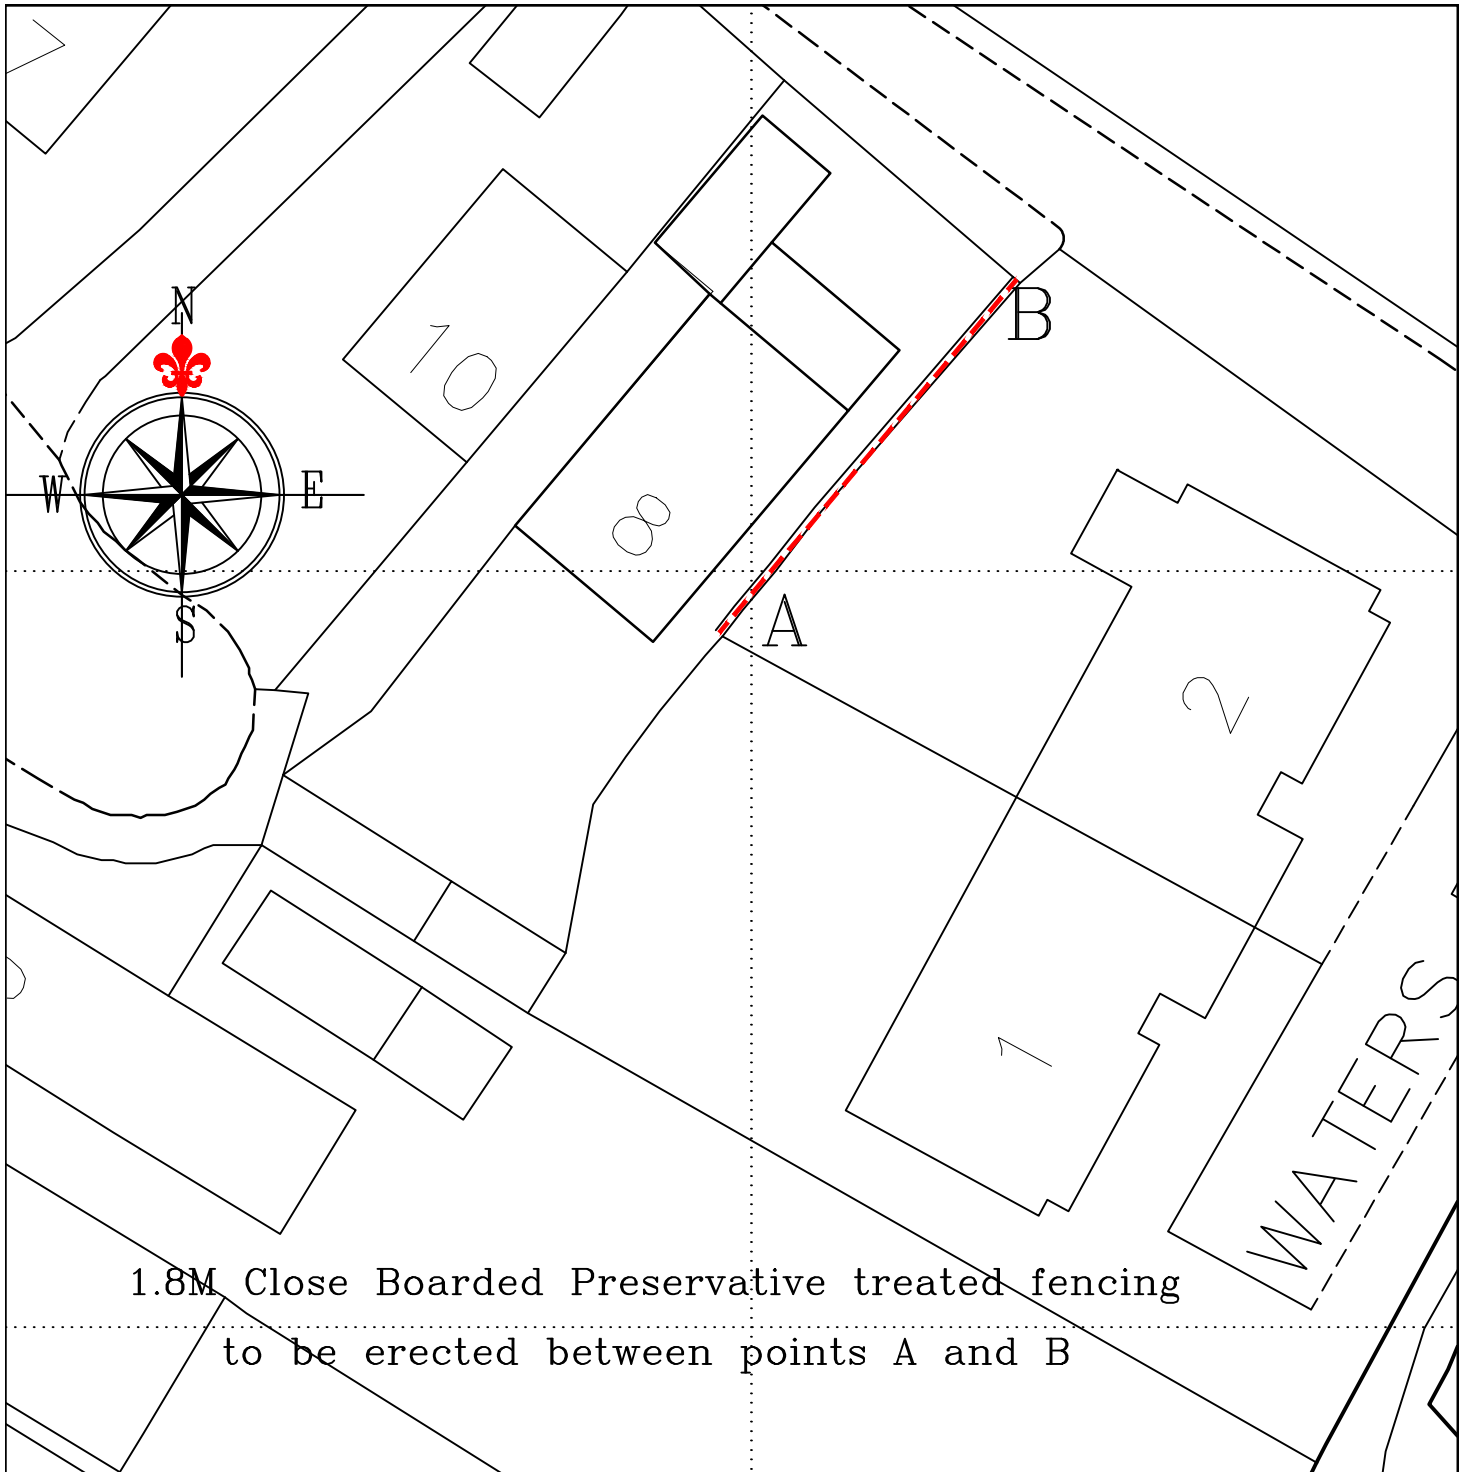

Sunnyside, Hollinwood, Whixall, Shropshire, SY13 2NL  
Telephone and Fax No. 01948 880123 or 07917672498  
E-mail - robert.cartwright6@btinternet.com

CLIENT

Mrs Julie Moss

CONTRACT

8 Oak Close,  
Chapel-en-Le-Frith. SK23 0NF

DWG TITLE:

Fencing Plan

SCALE: 1:1200th

DATE: July 2023

DWG No.

FP 1