

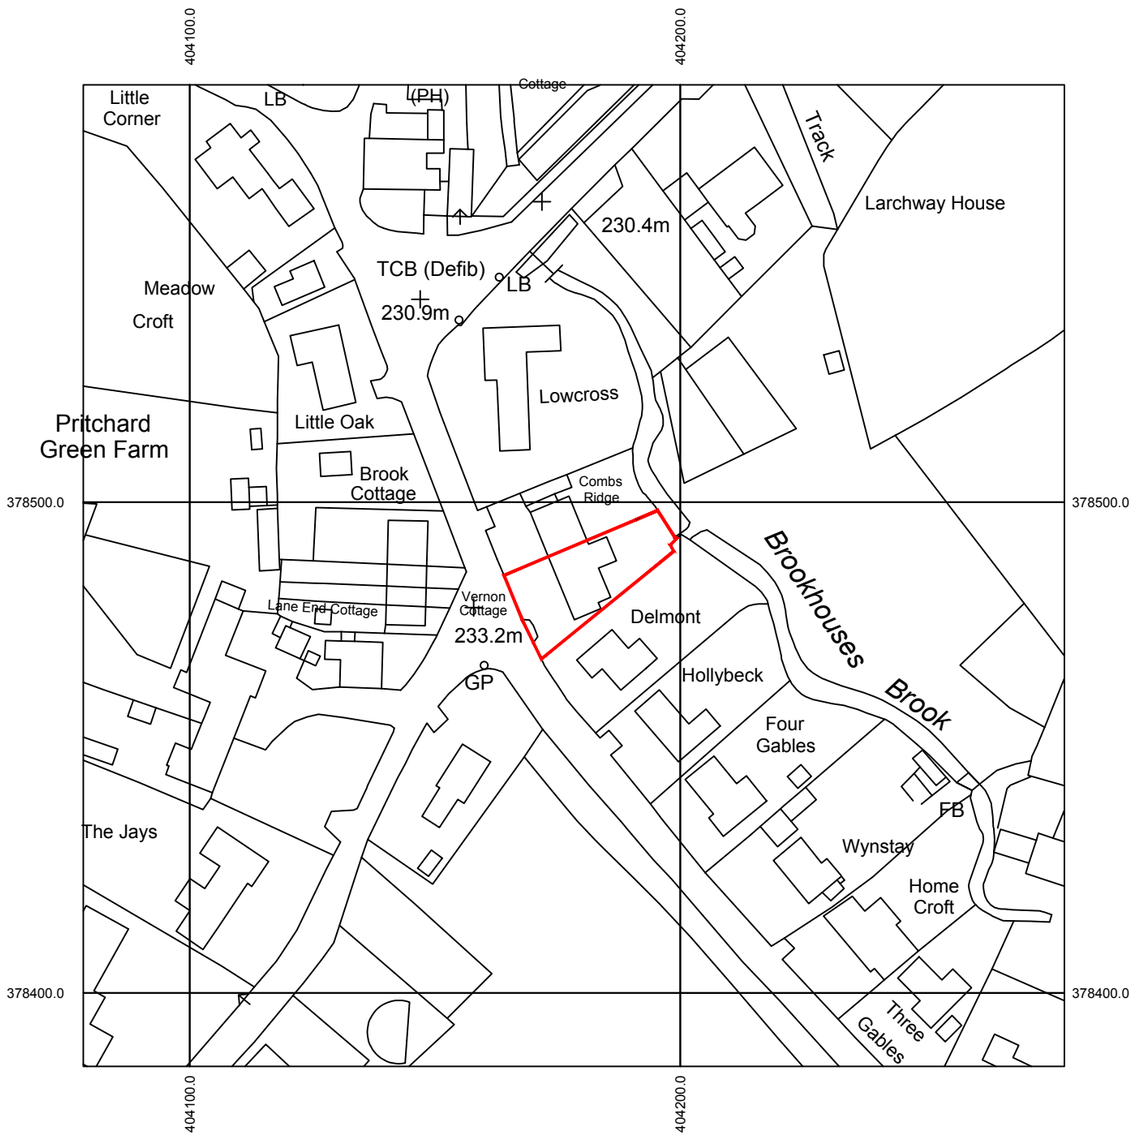


Location Plan
Scale 1:1250

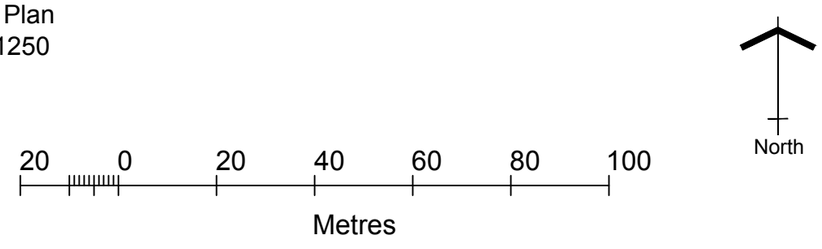

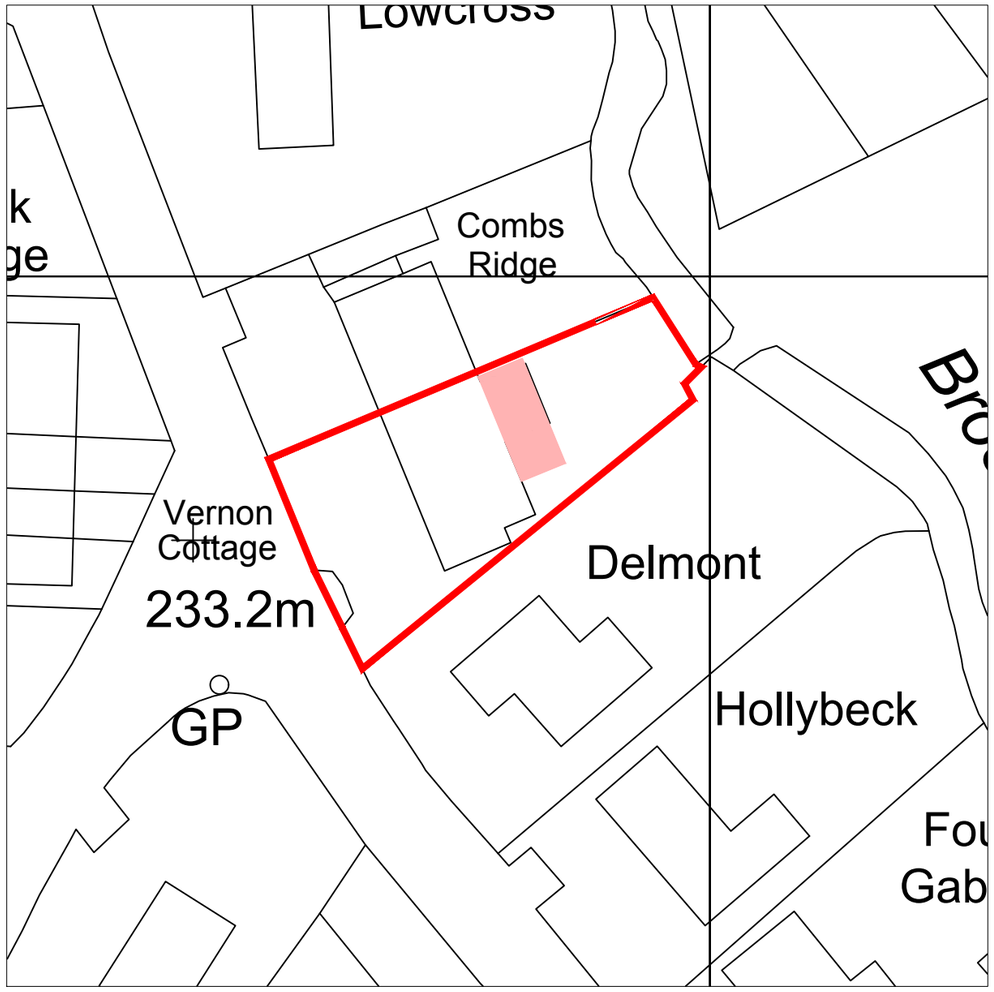

Site Plan
Scale 1:500

Area of proposal

Red line boundary

PLANMART

Address:

Mr & Mrs Dongray
Inverchapel, Ridge Lane, Coombs, High Peak, Derbyshire, SK23 9UU

Project:
Proposed single storey rear extension

Title:
Location Plan

Scale: 1:1250 & 1:500 @ A3

Drawn:	Date:
C.K.	December 2023
Project no.: 3249	**Drawing no.:** 3249-005

PLANMART LIMITED
9, GEORGE STREET, GLOSSOP, DERBYSHIRE SK13 8AY.
TEL: 01457 863153

THIS DRAWING IS NOT TO BE COPIED OR REPRODUCED
WITHOUT THE PRIOR WRITTEN CONSENT OF PLANMART LTD.