
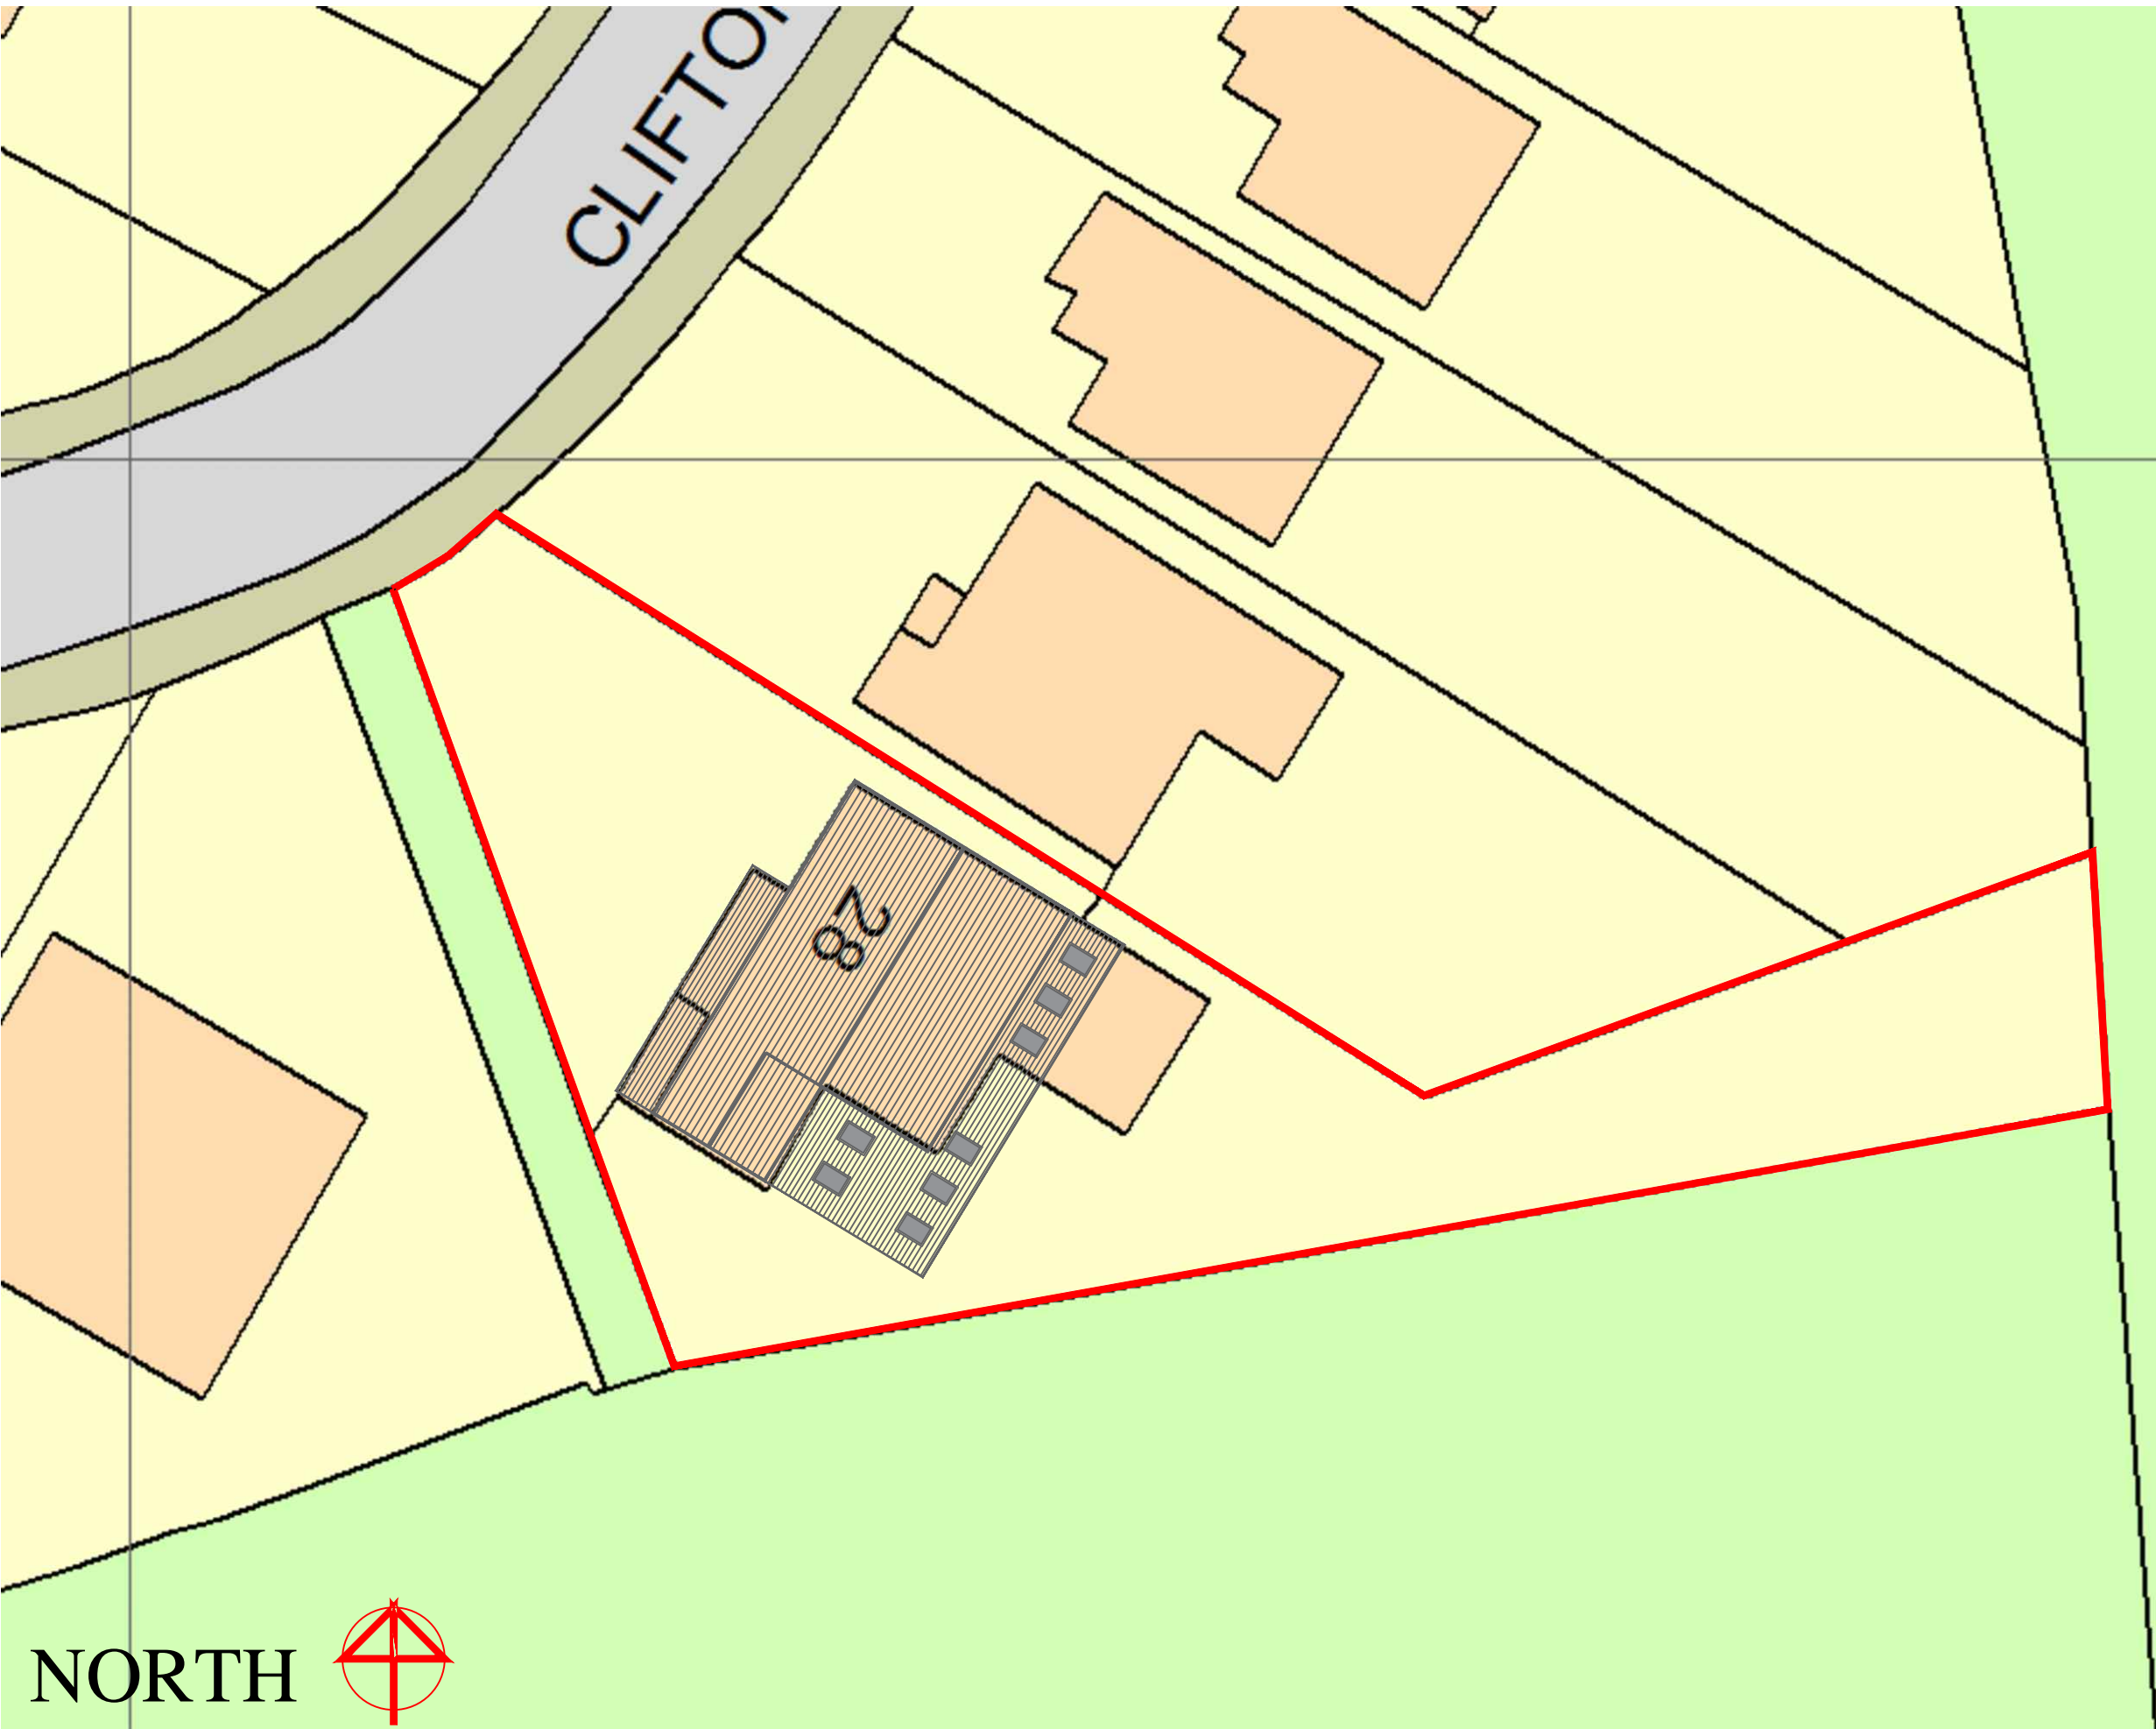


BLOCK PLAN 1:200

 

DWG: BLOCK PLAN
28 CLIFTON DRIVE
BUXTON

REVISIONS:

1:200	CHECKED:
DATE: DEC'23	DRAWN:

©THIS DRAWING AND THE BUILDING WORKS DEPICTED ARE THE COPYRIGHT OF AJS ARCHITECTURE AND MAY NOT BE REPRODUCED OR AMENDED EXCEPT BY WRITTEN PERMISSION. NO LIABILITY WILL BE ACCEPTED FOR AMENDMENTS MADE BY OTHER PERSONS.

A.J.S ARCHITECTURE

32 carr road.
buxton.
derbyshire.
sk17 6wf.

h: 01298 26062
m: 07794 400237

BLOCK 01

28 CLIFTON DR