




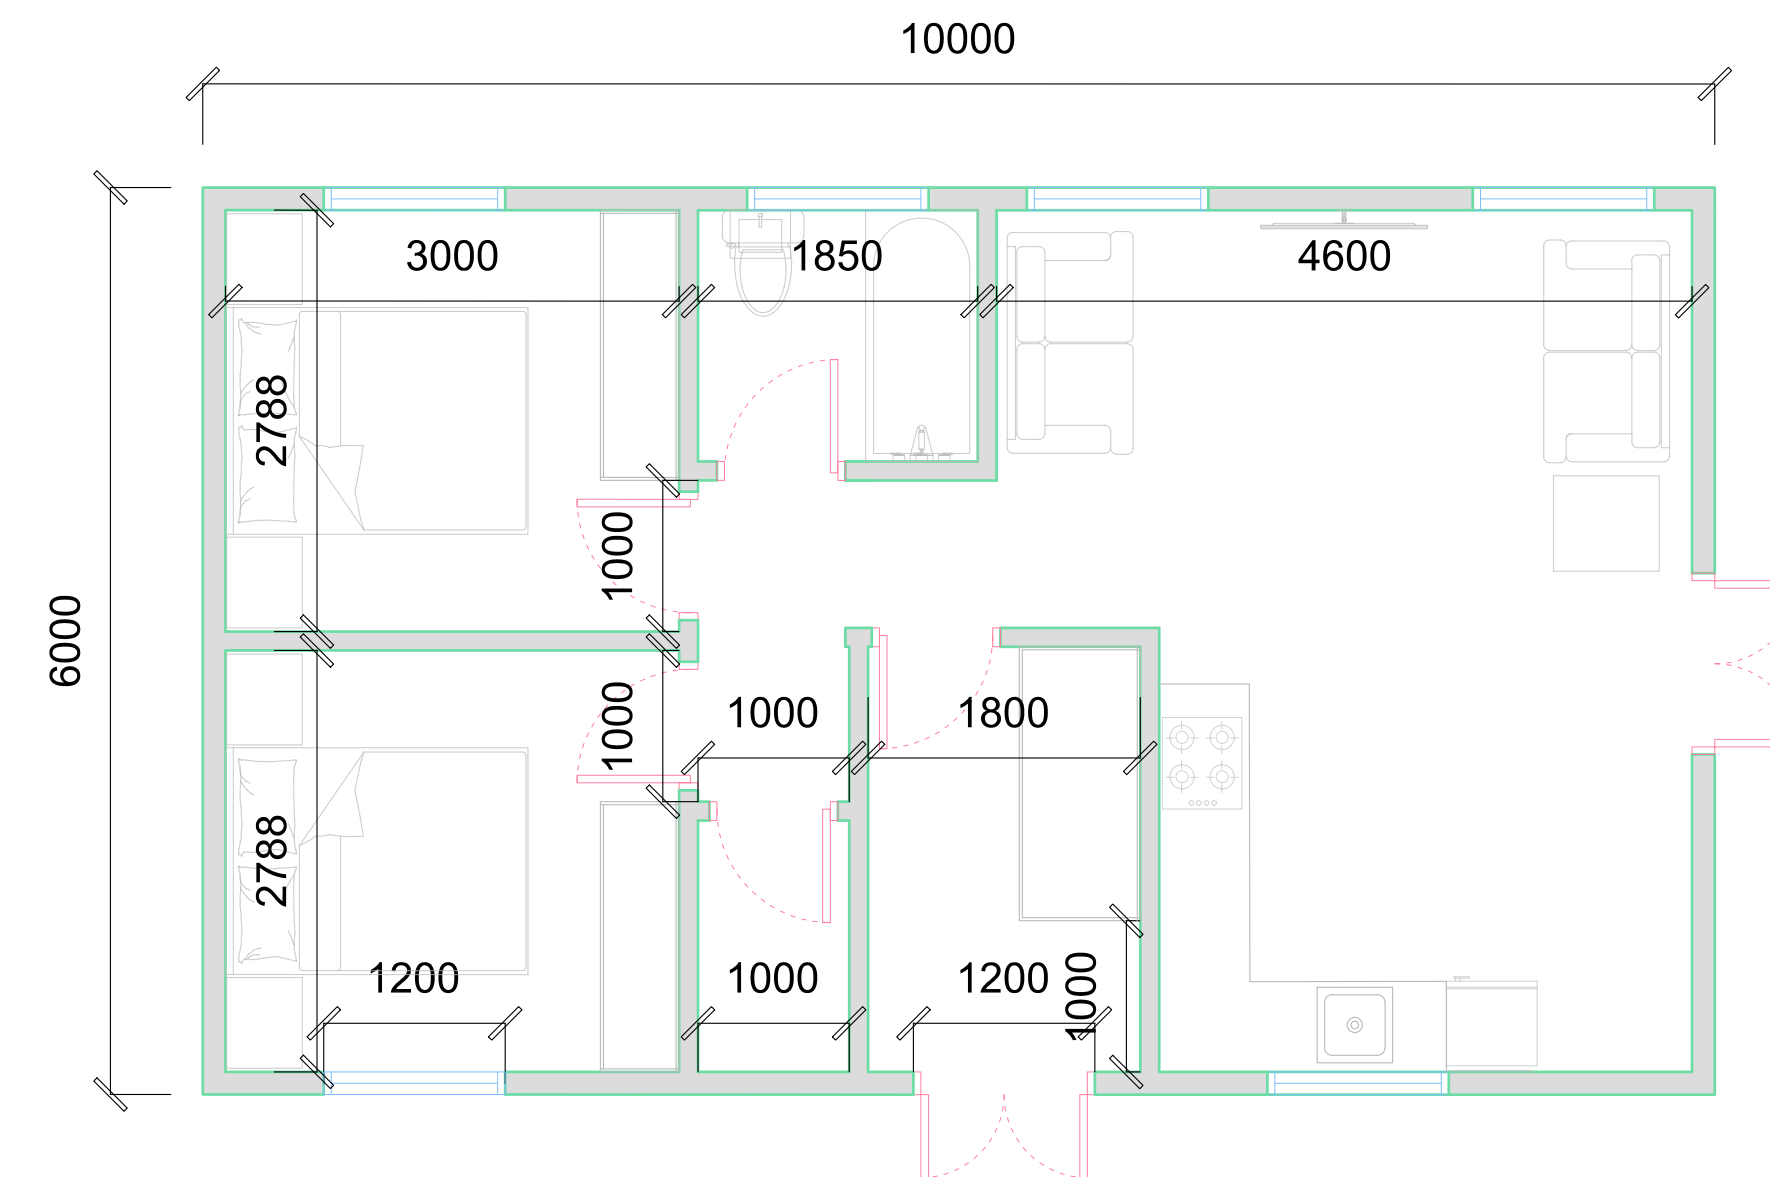


Proposed Static Caravan Plan

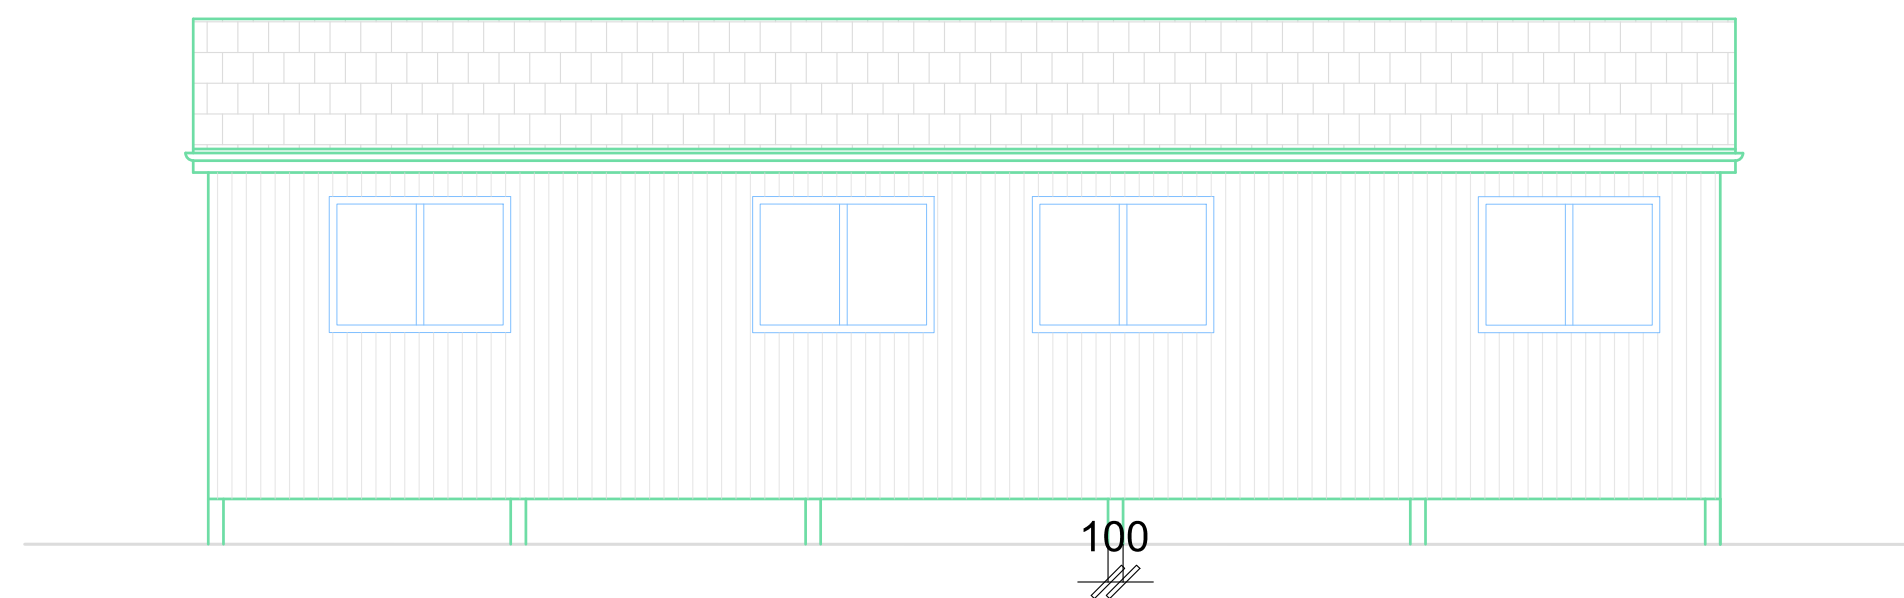


Proposed rear elevation

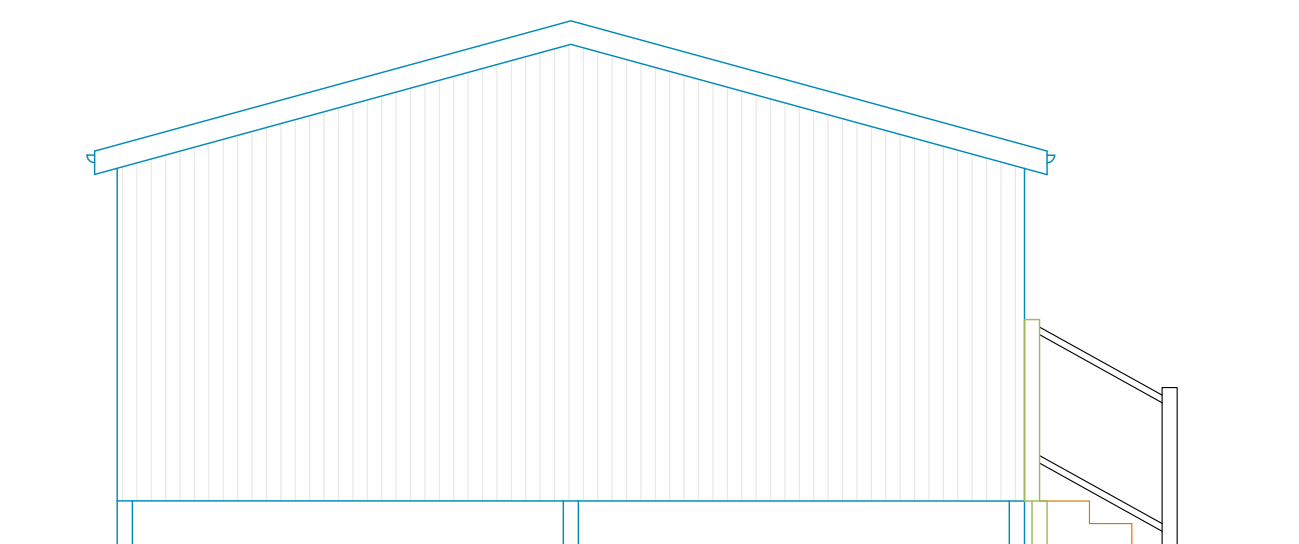

Proposed side elevation 2

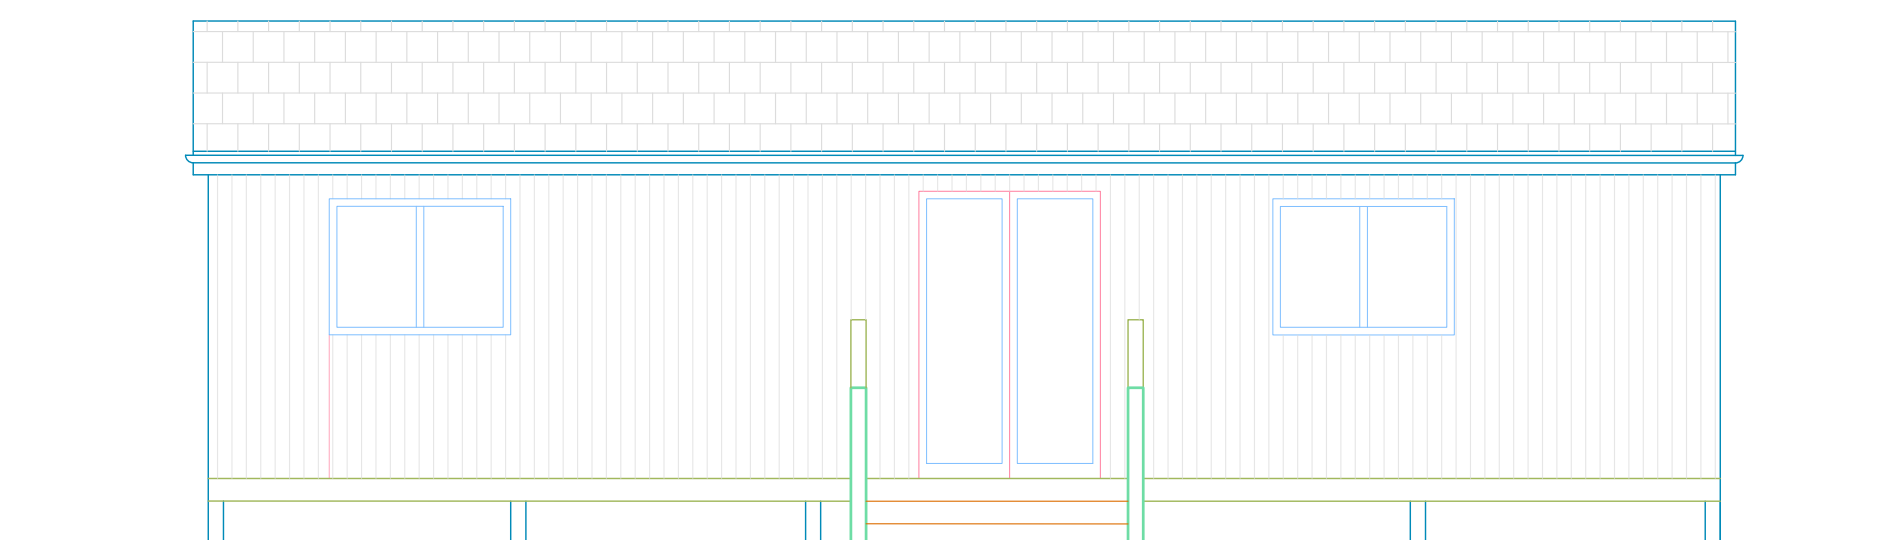

Proposed front elevation

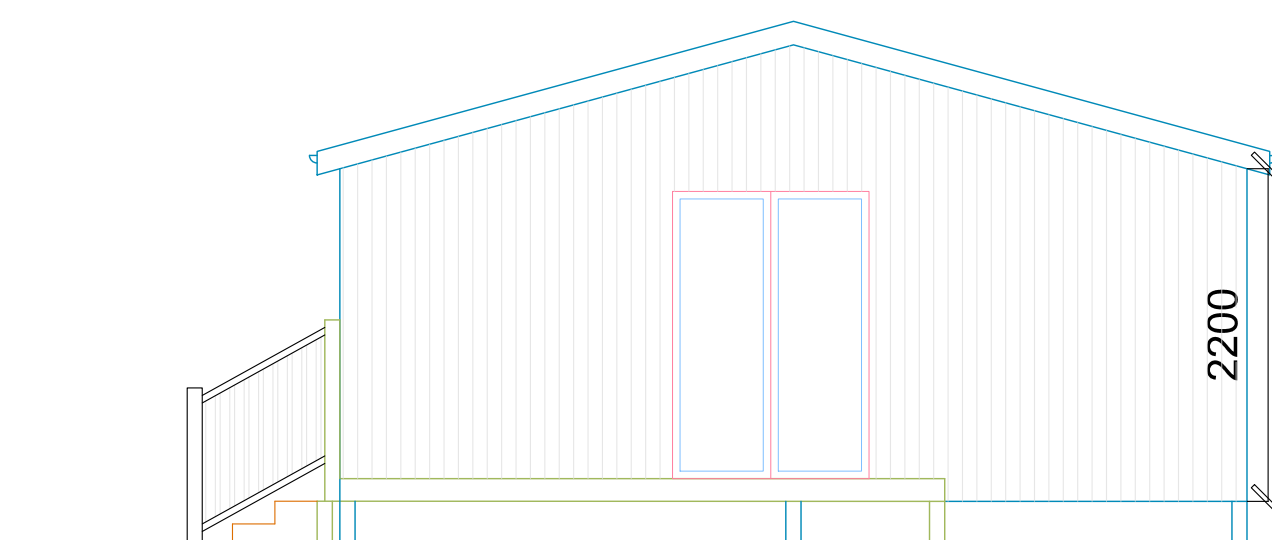

Proposed side elevation 1

General Notes

No.	Revision/Issue

Firm Name and Address

Mason and Marlowe Ltd.
Project Managers and Quantity
Surveyors
5 Picadilly Place
Manchester, M1 3BR

Project Name and Address

Windy Caravan Park
Woodhead Road
Glossop, SK13 7QE

Project

Date
25/04/2023
Scale
1/50

Sheet

A1