



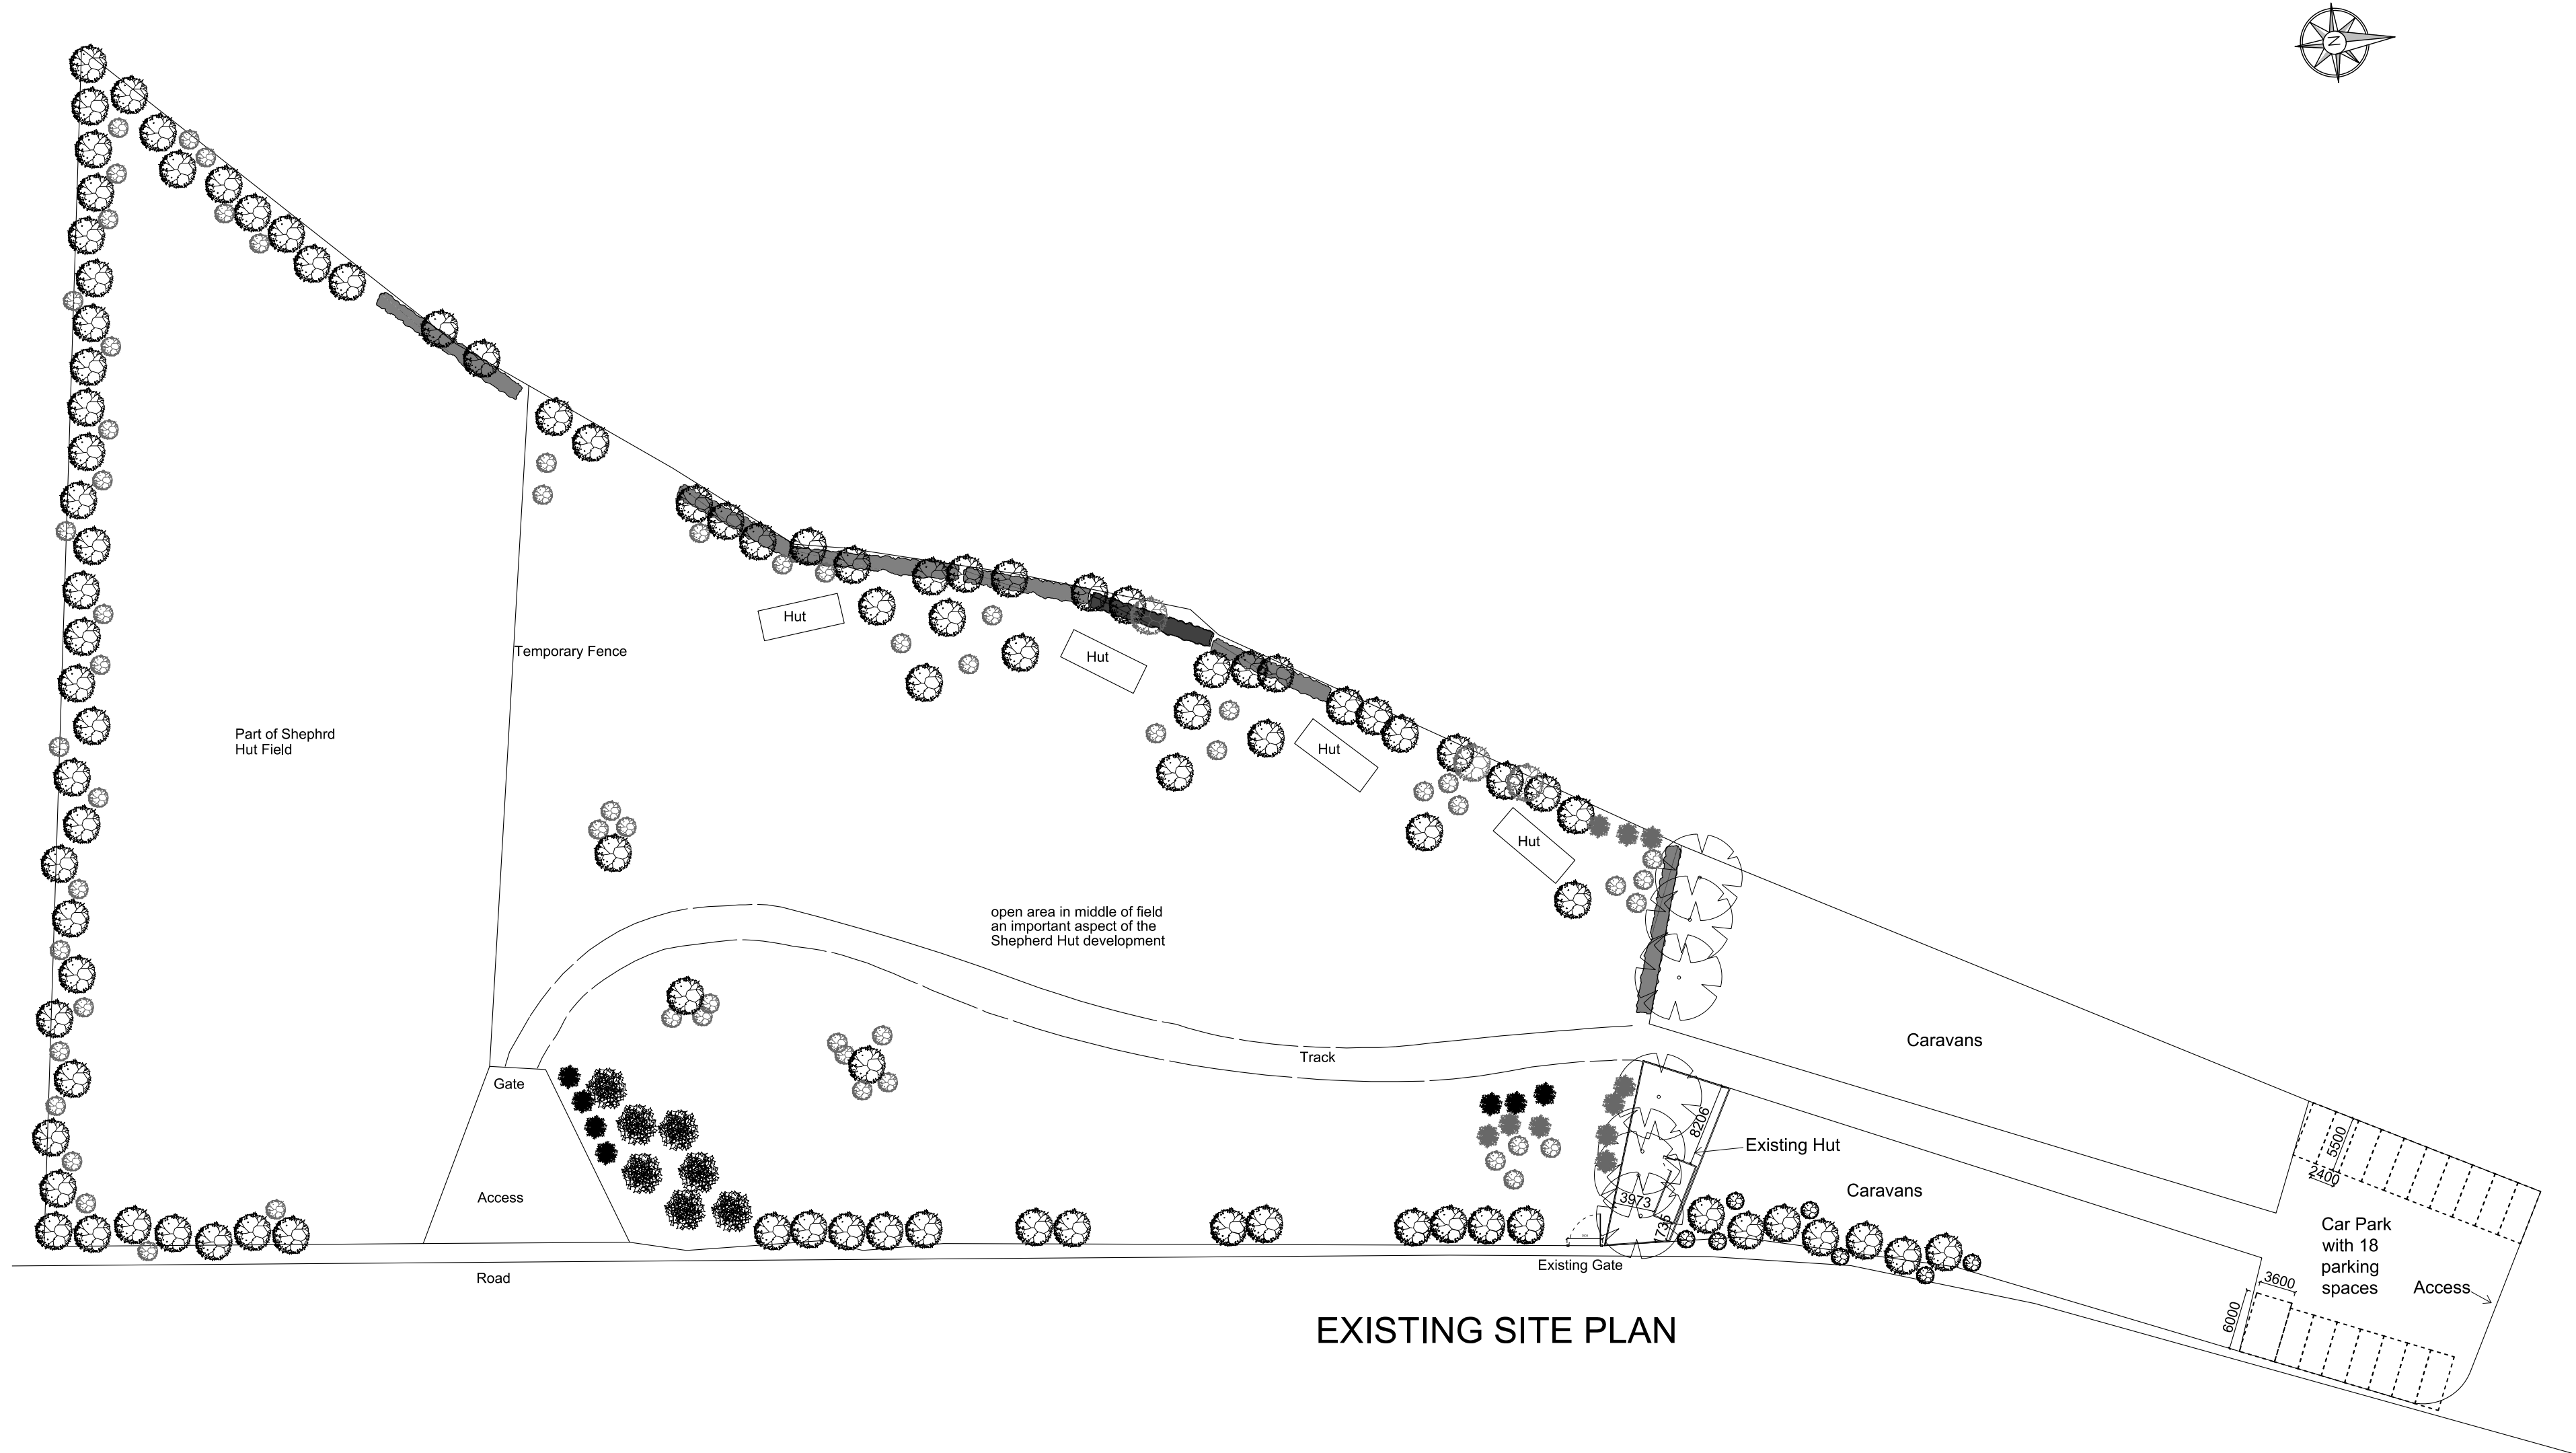

EXISTING SITE PLAN

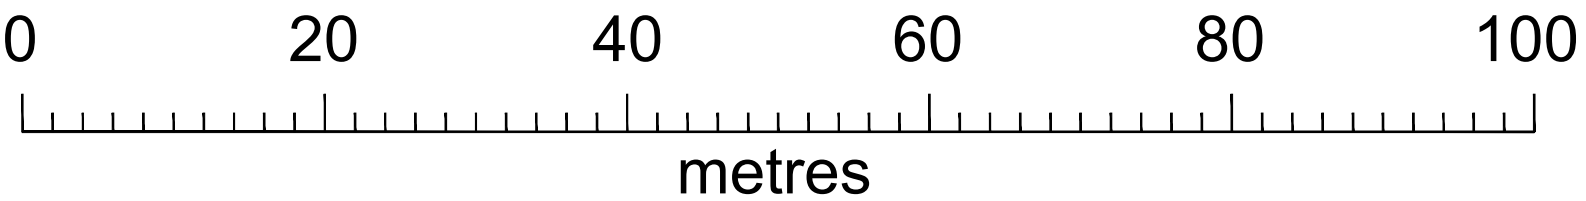

General Notes

No.	Revision/Issue

Firm Name and Address

Mason and Marlowe Ltd.
Project Managers and Quantity
Surveyors
5 Picadilly Place
Manchester, M1 3BR

Project Name and Address

Windy Caravan Park
Woodhead Road
Glossop, SK13 7QE

Project	Sheet
Date 15/05/2023	A2
Scale 1/500	