


Site Layout as Proposed - Registered Provider (RP) Provision Rev C

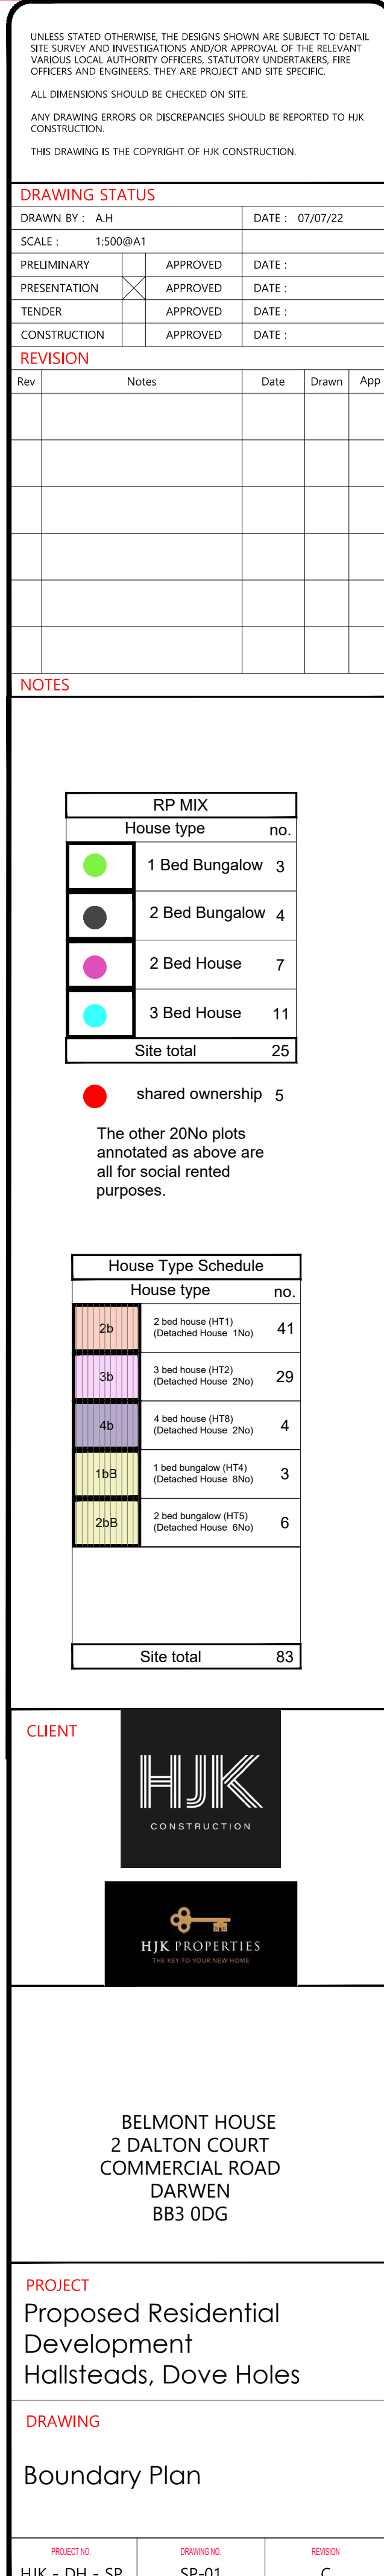

DRAWING STATUS			
DRAWN BY : A.H		DATE : 07/07/22	
SCALE : 1:500@A1			
PRELIMINARY	☐	APPROVED	DATE :
PRESENTATION	☒	APPROVED	DATE :
TENDER	☐	APPROVED	DATE :
CONSTRUCTION	☐	APPROVED	DATE :

[illegible]

RP MIX		
House type		no.
	1 Bed Bungalow	3
	2 Bed Bungalow	4
	2 Bed House	7
	3 Bed House	11
Site total		25

shared ownership 5	
The other 20No plots annotated as above are all for social rented purposes.	
House Type Schedule	
House type	no.
2b 2 bed house (HT1) (Detached House 1No)	41
3b 3 bed house (HT2) (Detached House 2No)	29
4b 4 bed house (HT8) (Detached House 2No)	4
1bB 1 bed bungalow (HT4) (Detached House 8No)	3
2bB 2 bed bungalow (HT5) (Detached House 6No)	6
Site total	
83	

CLIENT

HJK
CONSTRUCTION

HJK PROPERTIES
THE KEY TO YOUR NEW HOME

BELMONT HOUSE
2 DALTON COURT
COMMERCIAL ROAD
DARWEN
BB3 0DG

PROJECT
Proposed Residential
Development
Hallsteads, Dove Holes

DRAWING

Boundary Plan

PROJECT NO.	DRAWING NO.	REVISION
HJK - DH - SP	SP-01	C