


# Moss House Farm - Weatherproofing Project

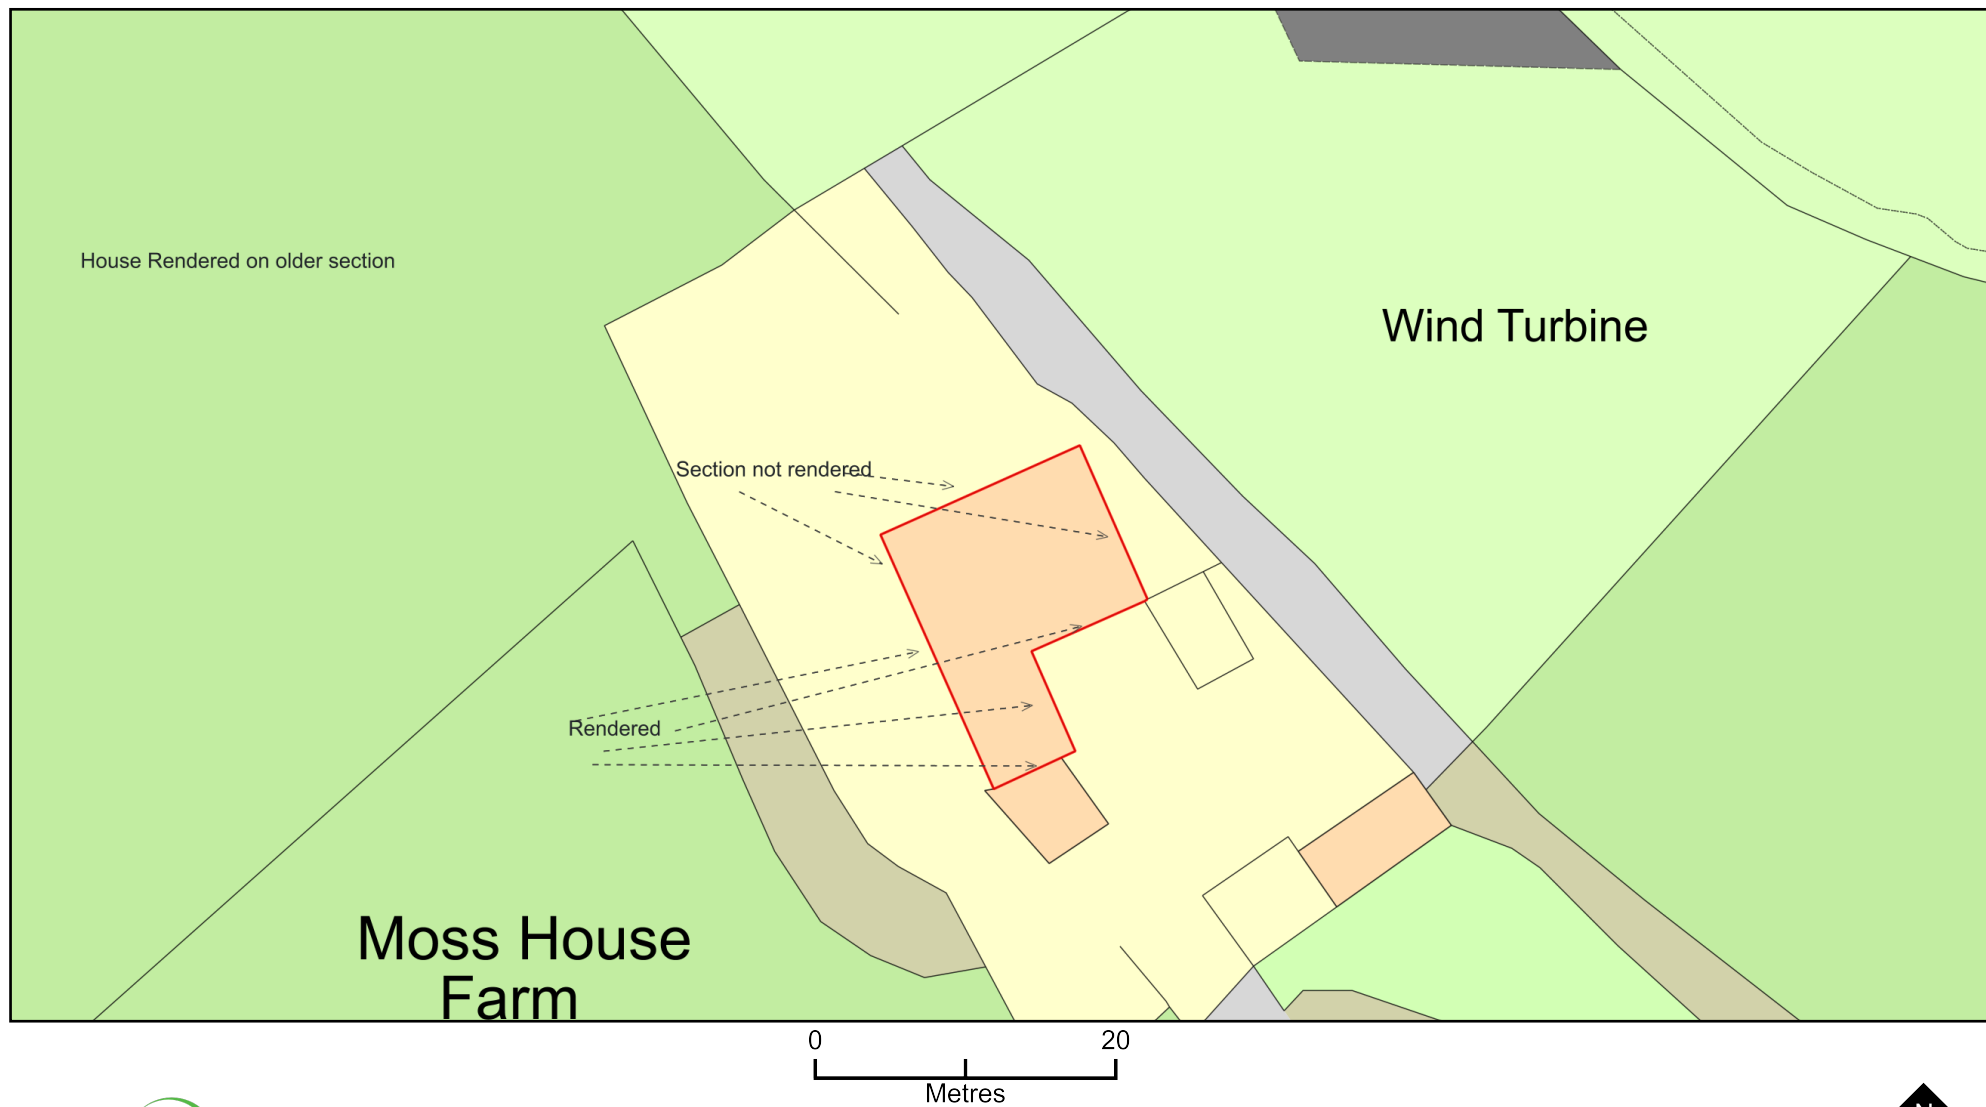

Plan Produced for: High Peak Council - Planning

Date Produced: 27 Jan 2024

Plan Reference Number: TQRQM24027133956143

Scale: 1:500 @ A4

© Crown copyright and database rights 2023 OS 100042766