


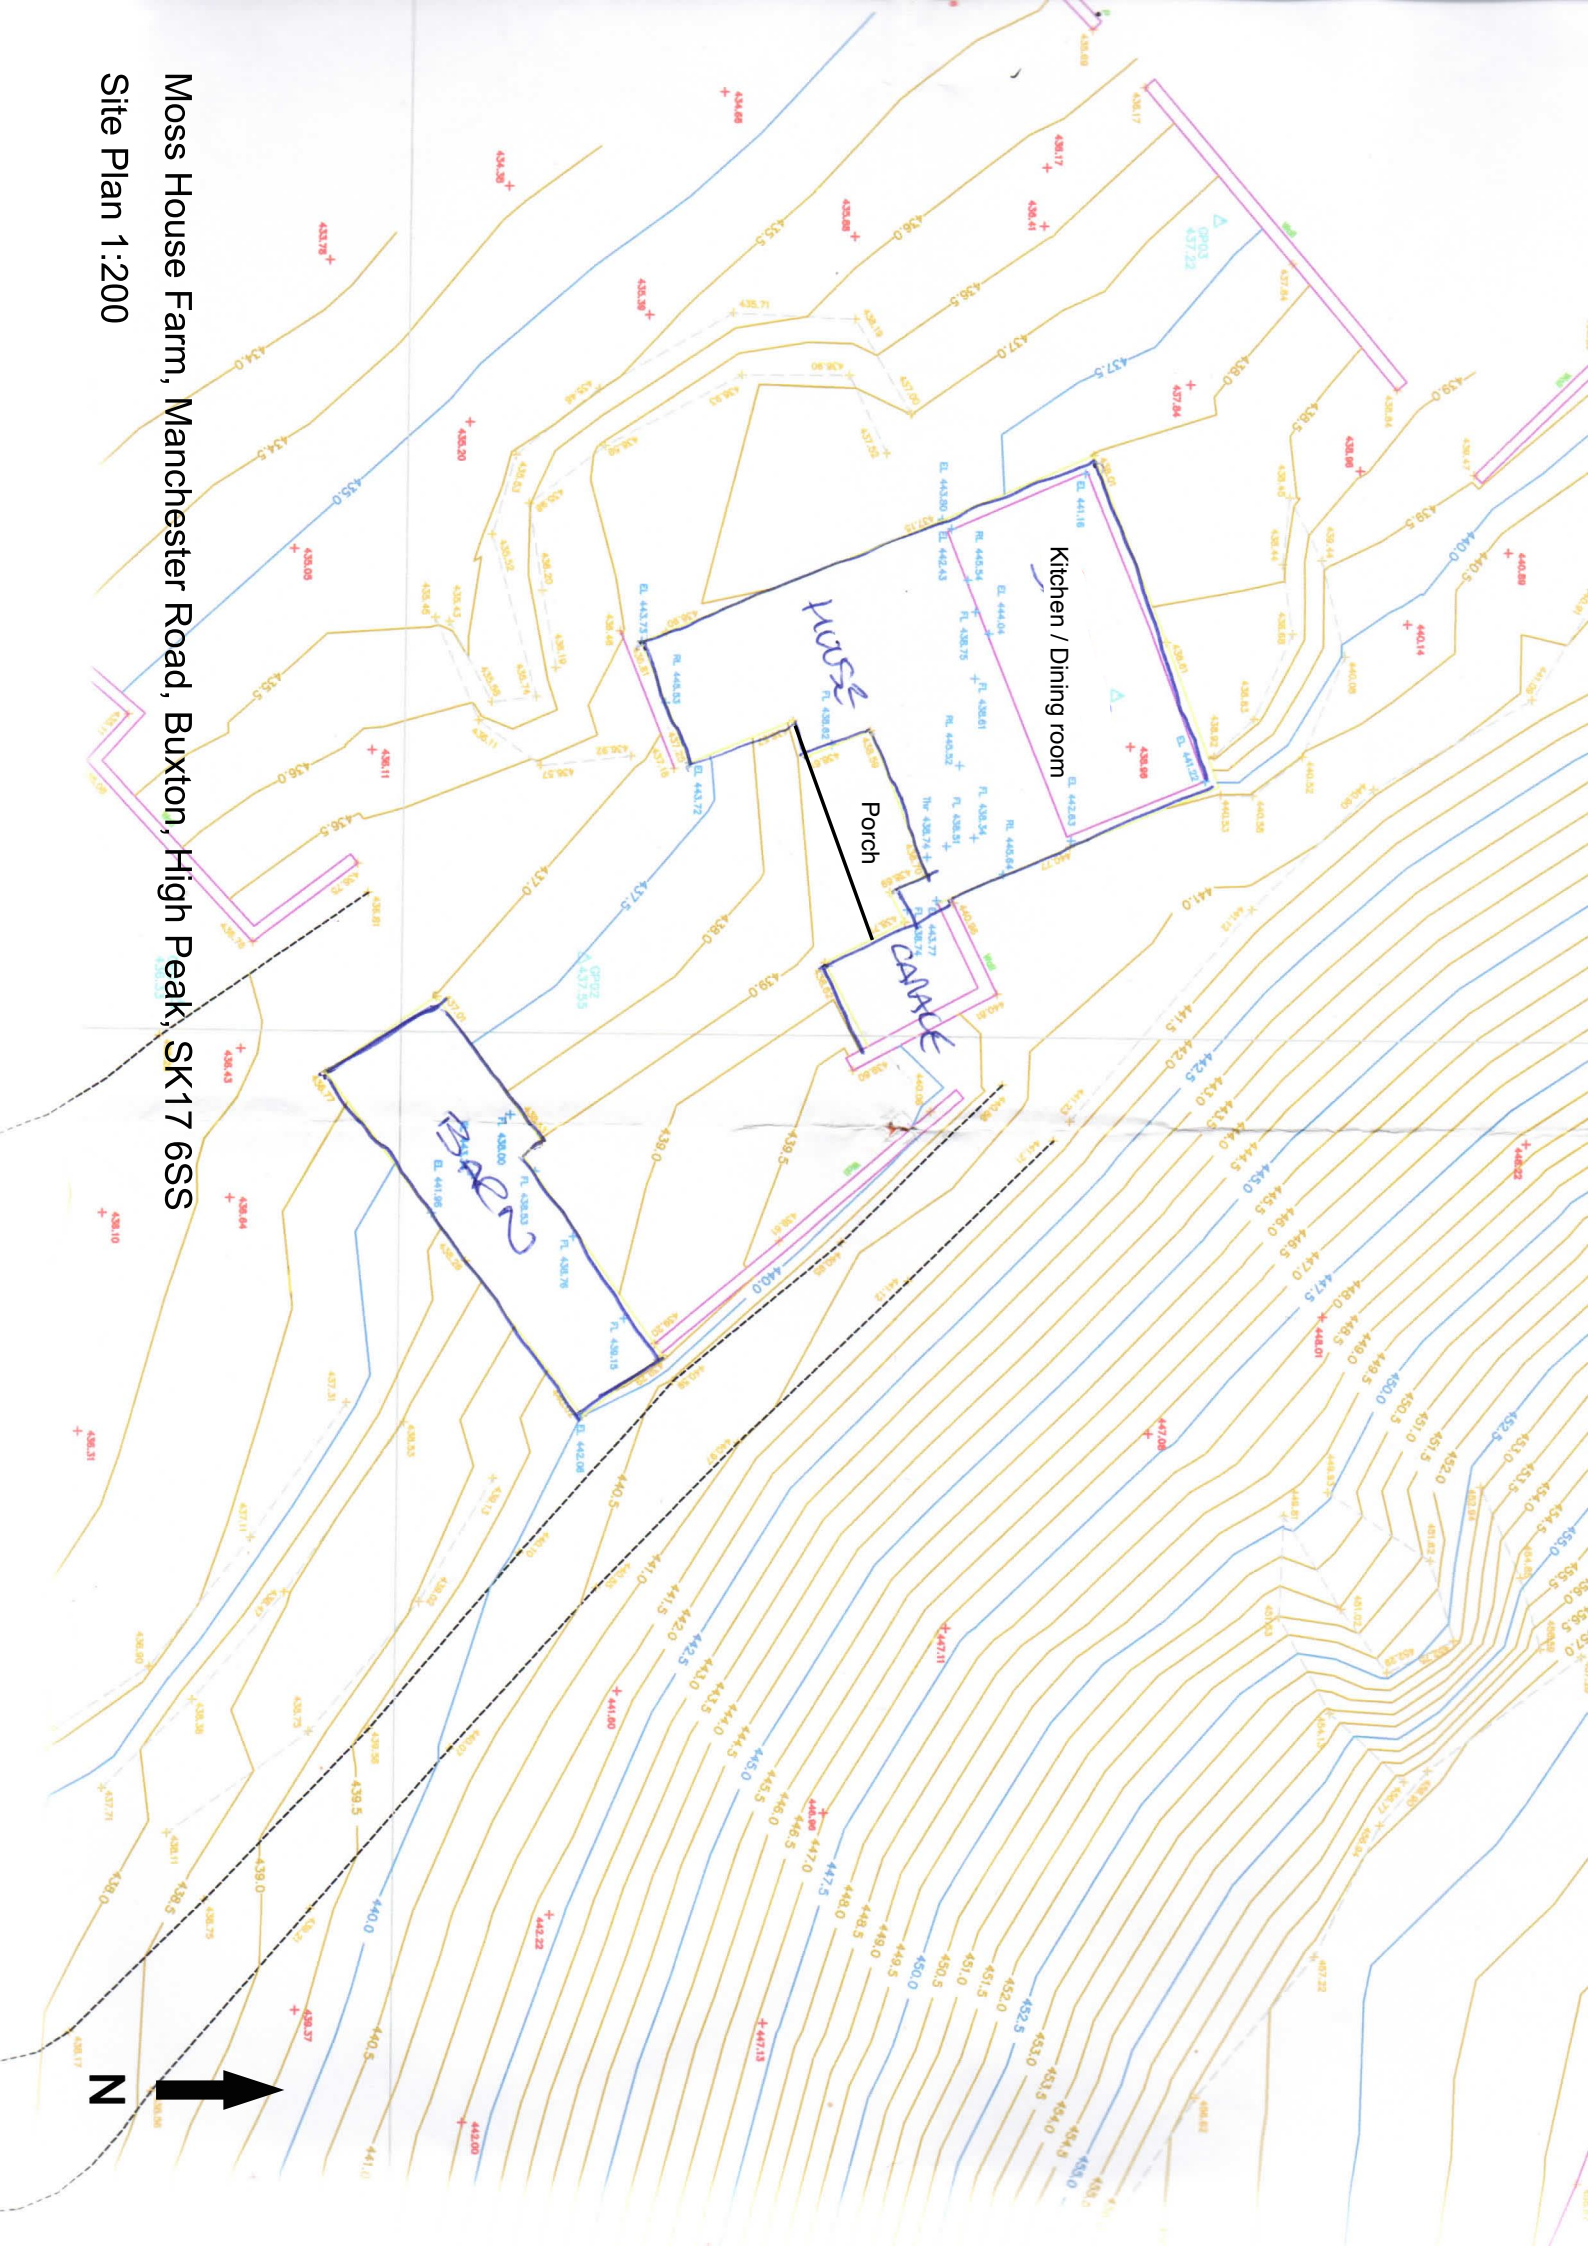

Moss House Farm, Manchester Road, Buxton, High Peak, SK17 6SS
Site Plan 1:200