

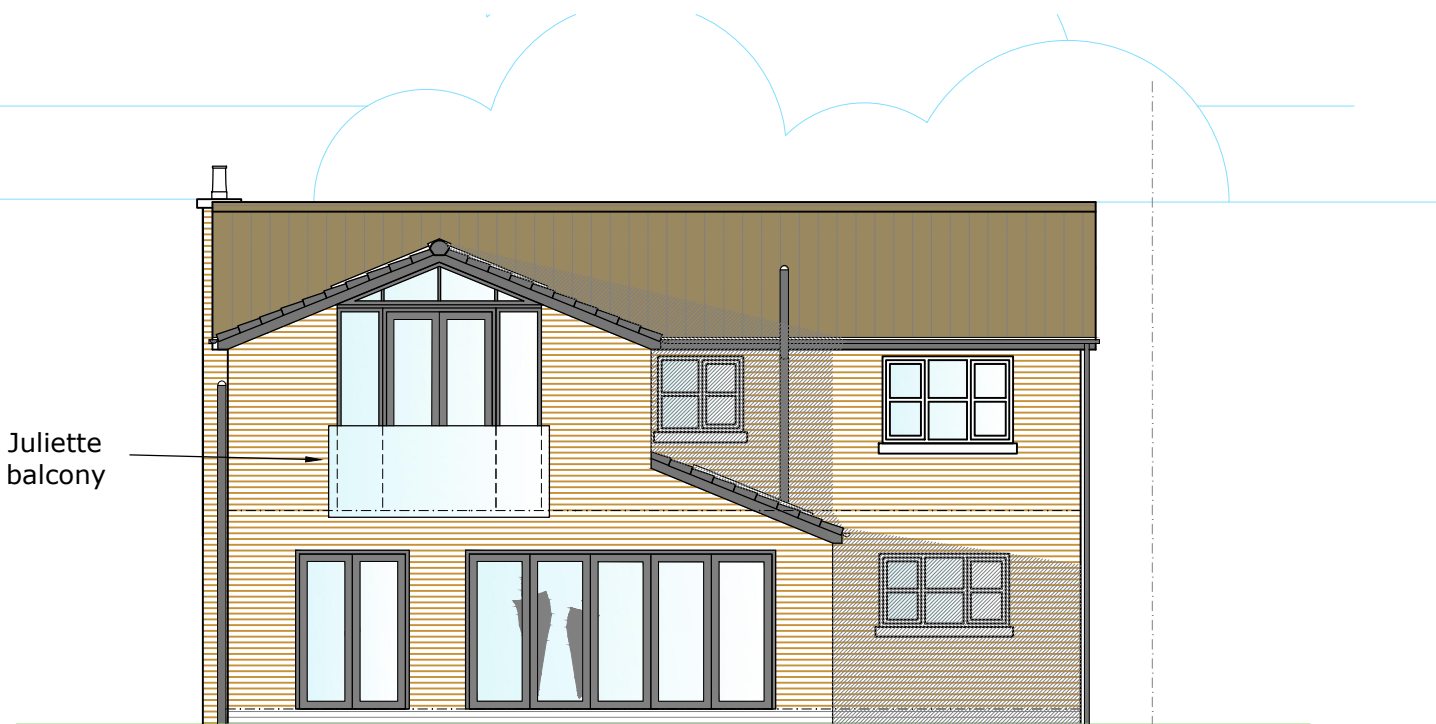
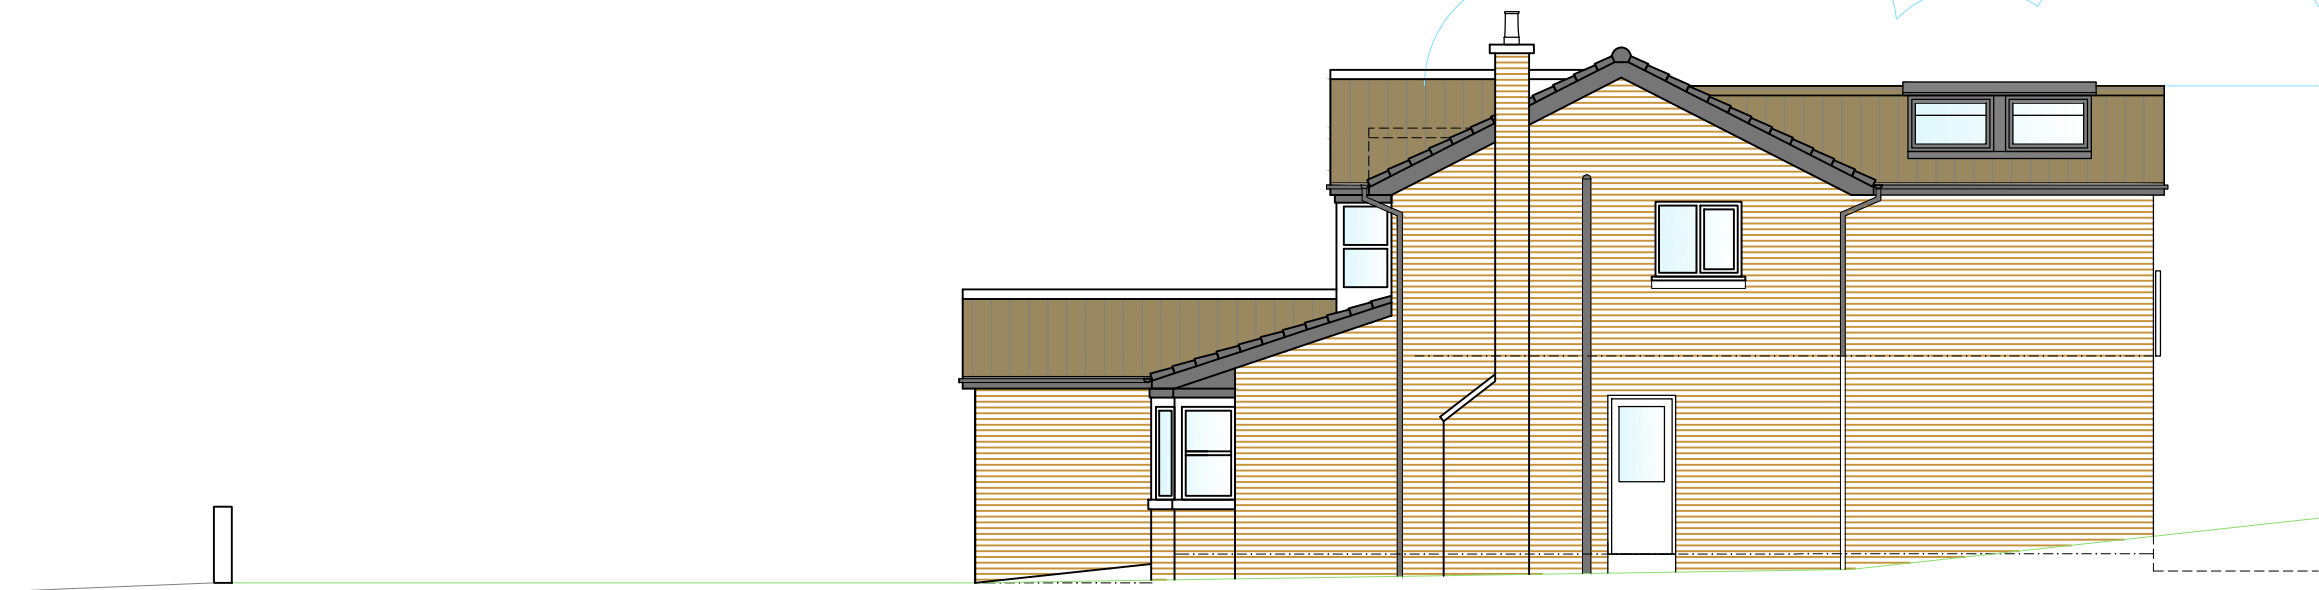


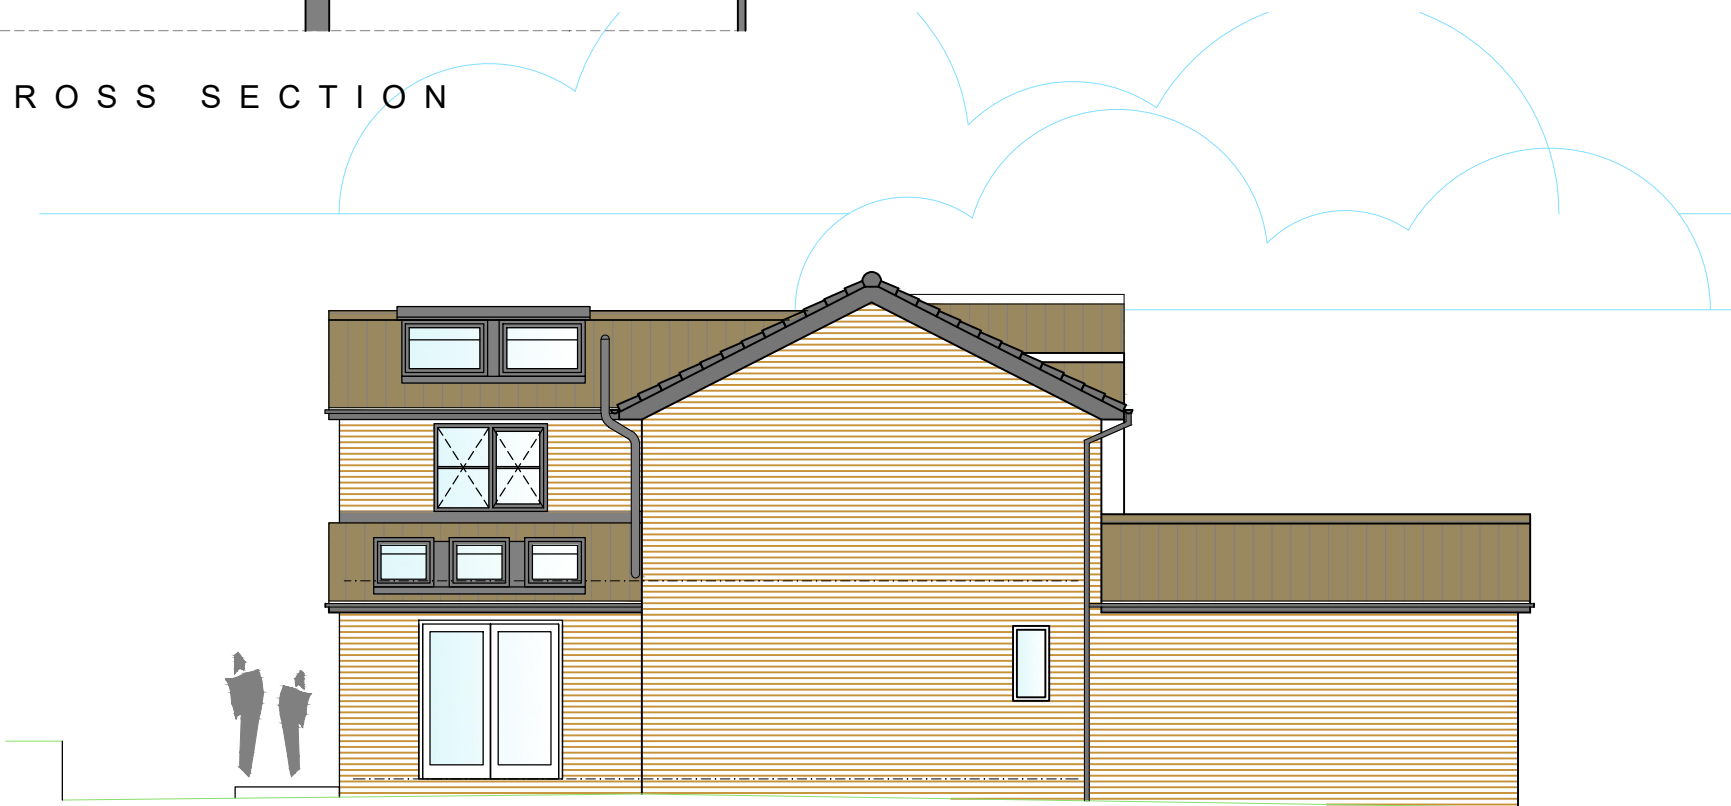

Rev C - 180124 - Client changes
Rev B - 200423 - Client changes
Revisions : Rev A - 161022 - Do not scale note removed at the request of the planners.

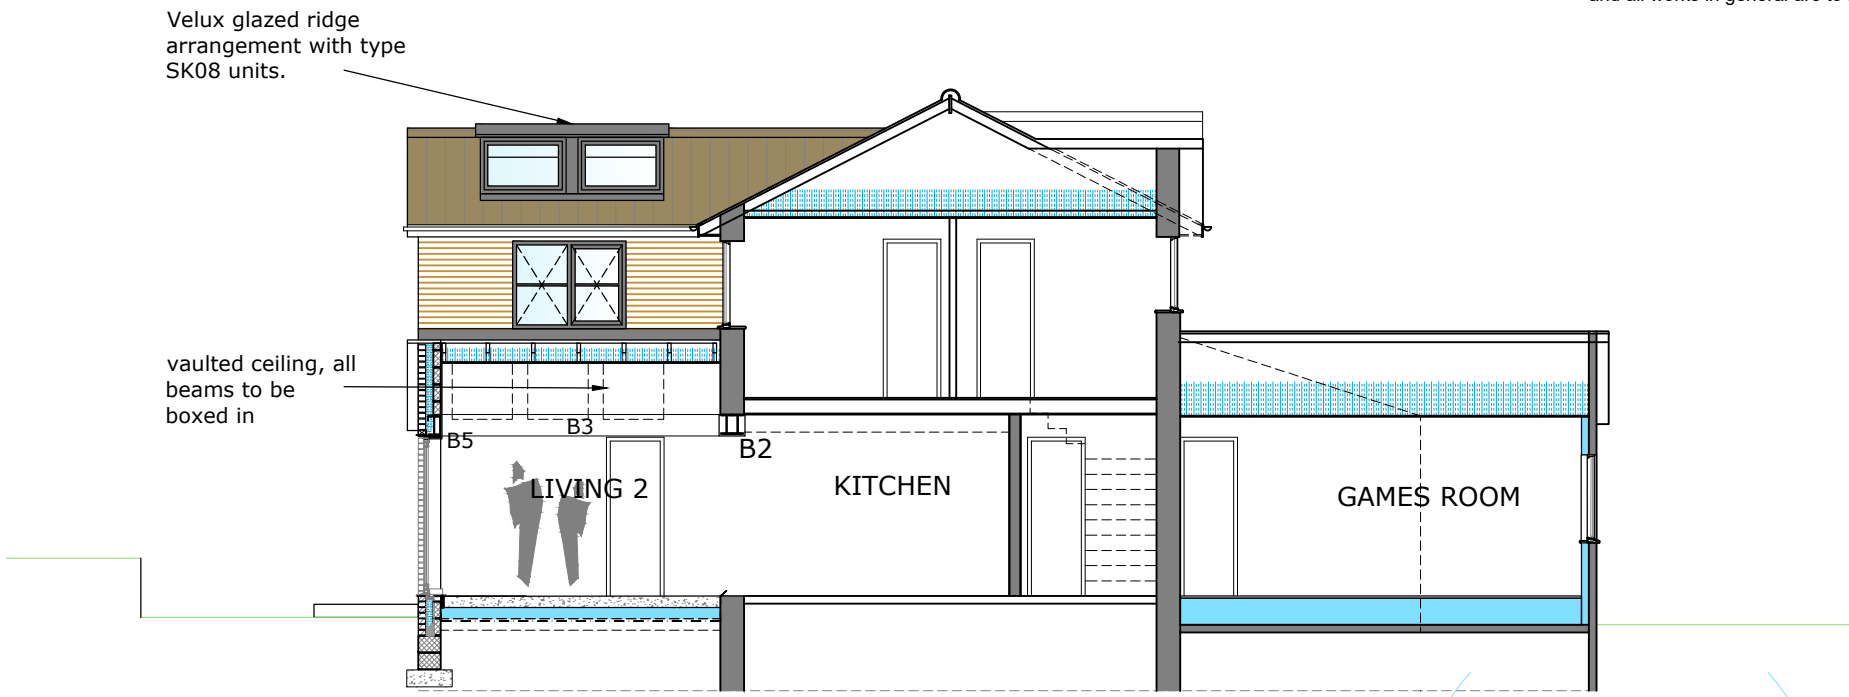

www.prideroad.co.uk @lisaraynes 07989 744 336 lisa@prideroad.co.uk

Client: Christine Mycio and Sean Chapman				
Project: 30 Malvern Rise Hadfield SK13 1QW				
Drawing: Proposed Elevations				
Scale @ A2 1:100	Date: 30/09/22	Drawn: BR	Job no: J1031	Drawing No. 11C