
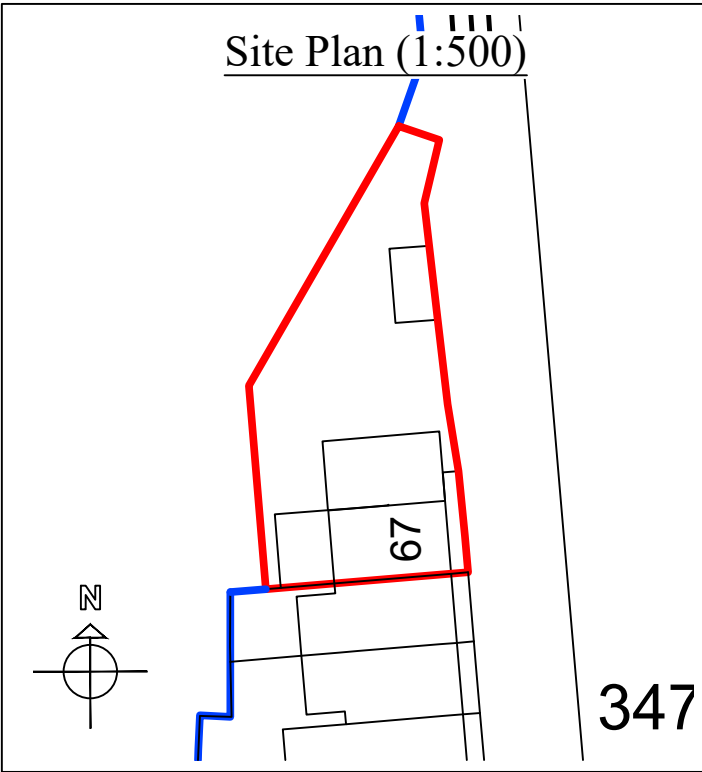
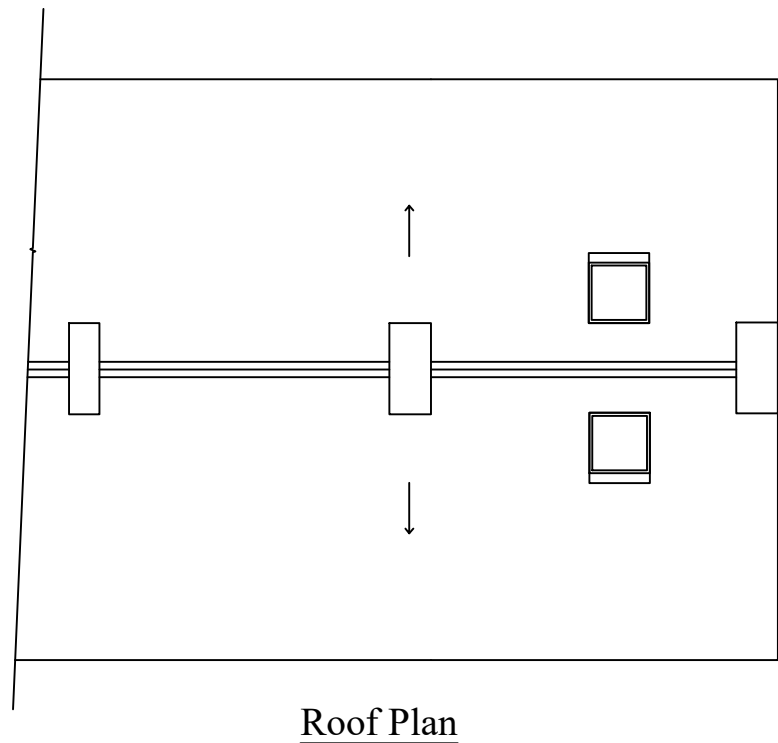
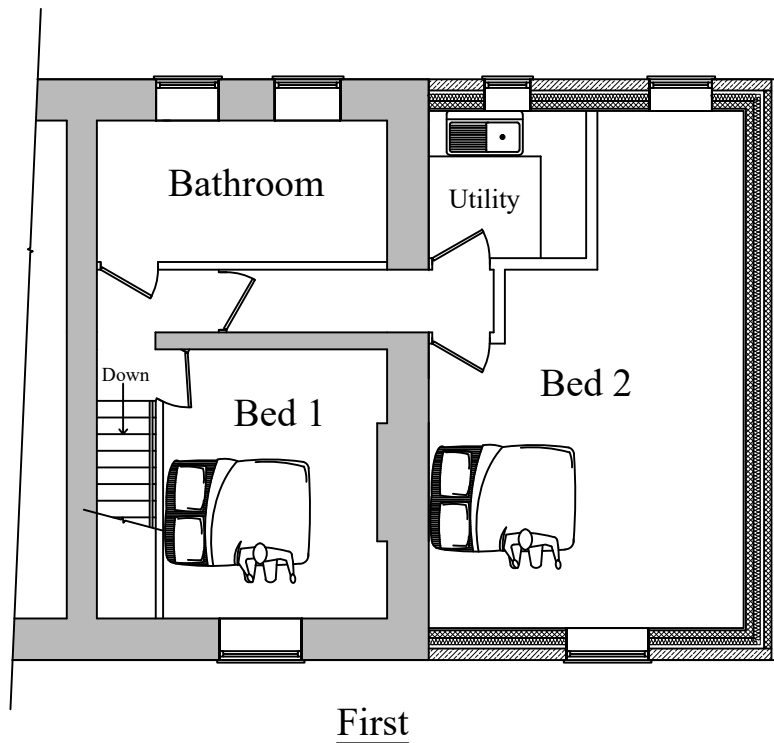
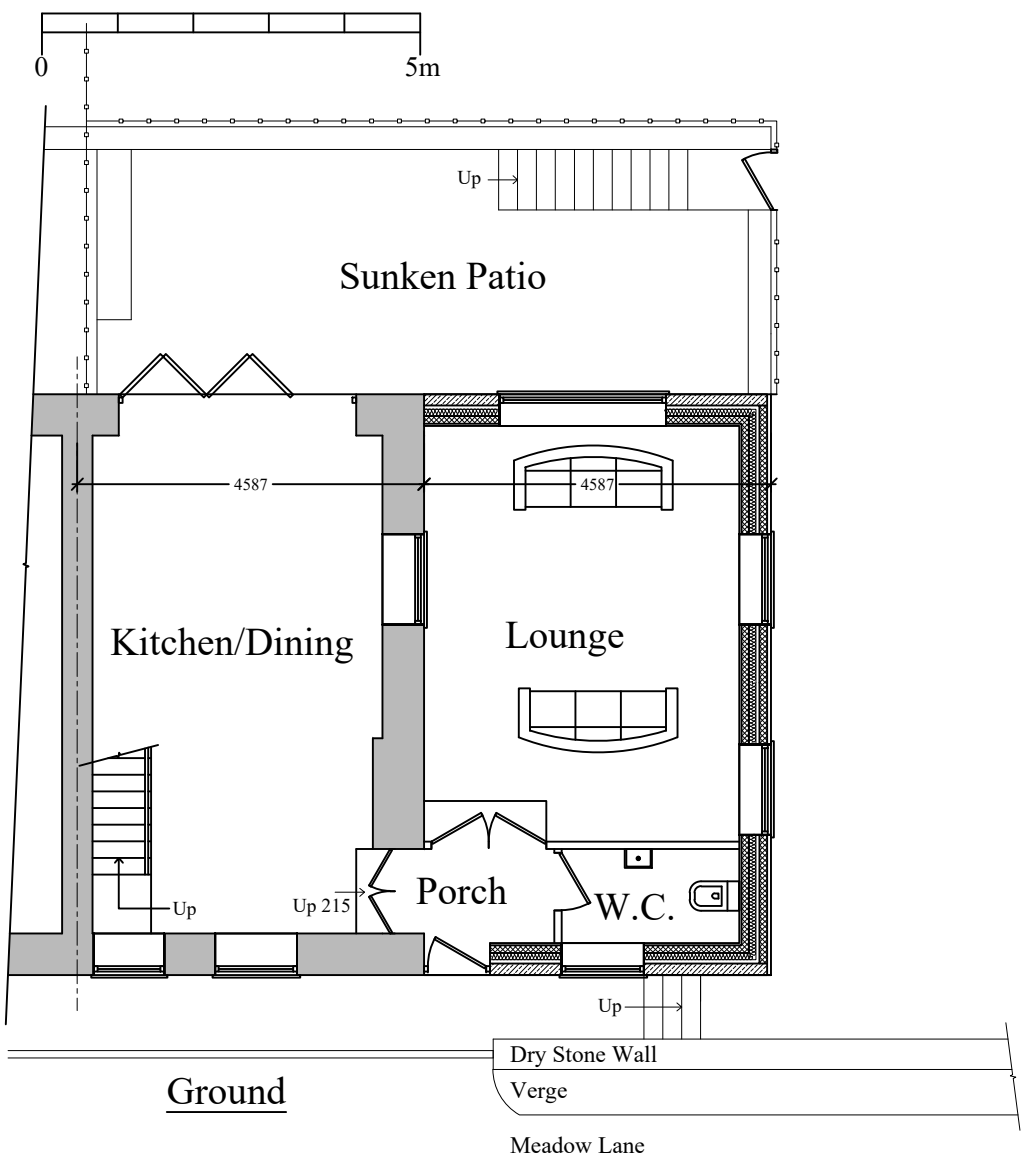
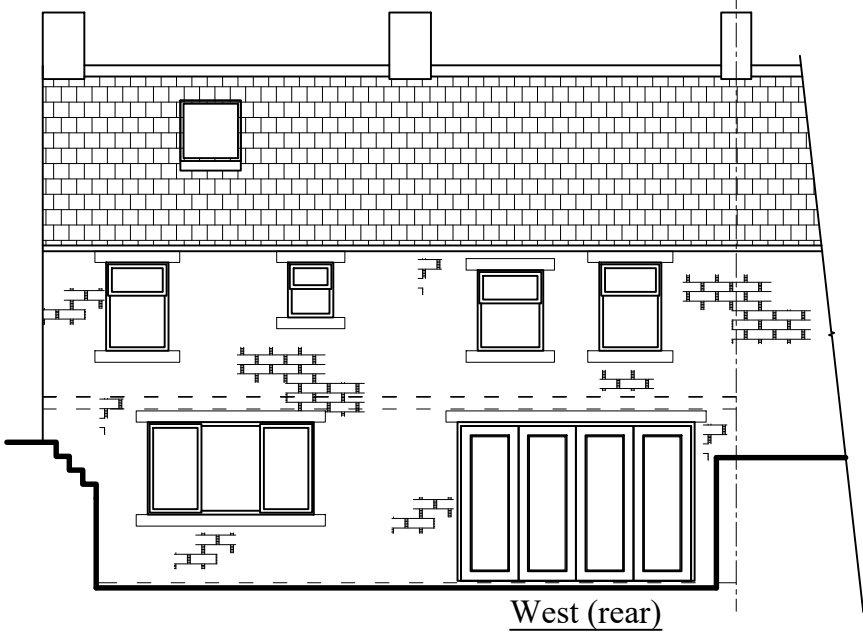
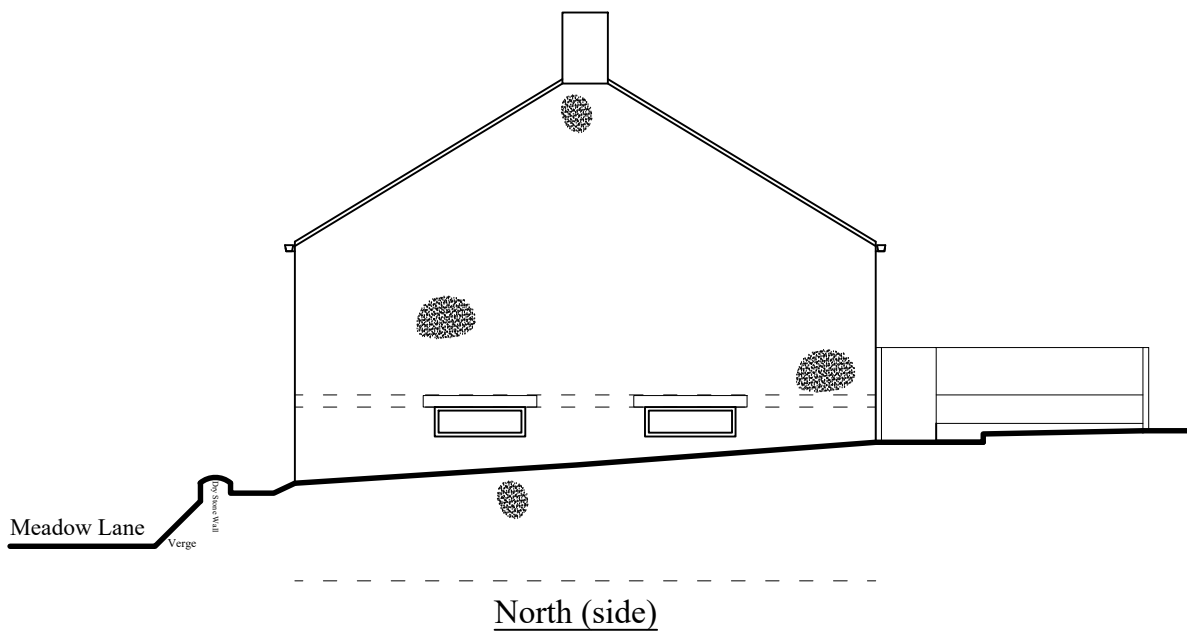


Roof: Blue Slate
Walls: Natural Stone/Render
Joinery: PVCu framed

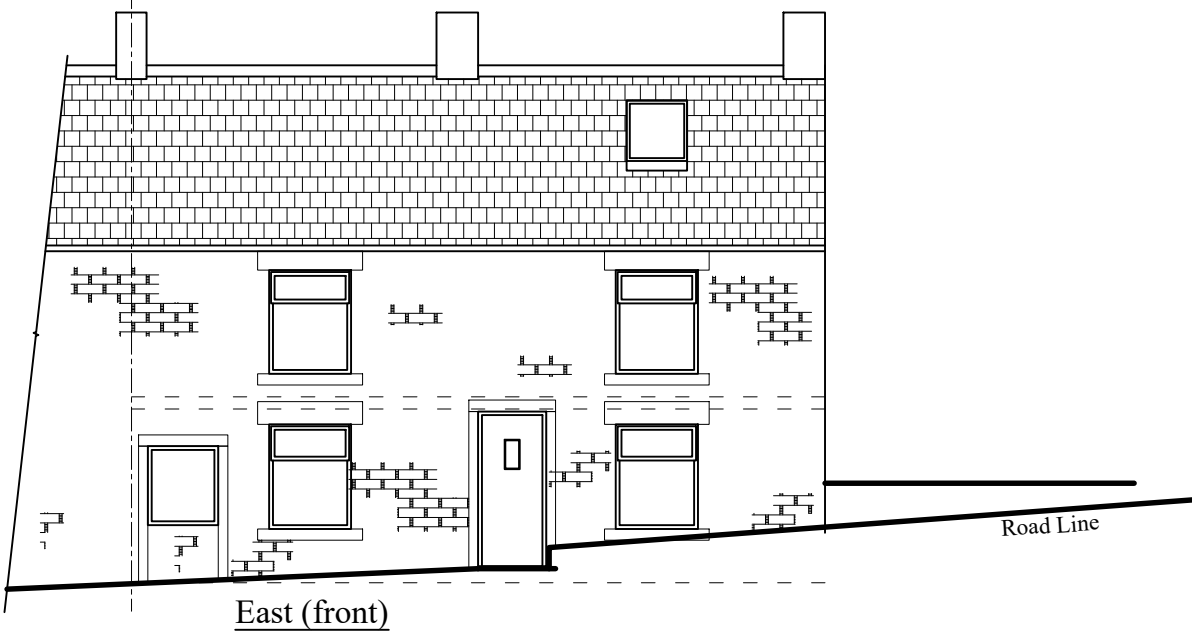

Planning

This drawing is the Copyright of SJ Design Limited.
All dimensions must be checked on site.
All materials and workmanship are to be in accordance with prevailing British Standards, Codes of Practice, Building Regulations, manufacturers and federation recommendations and all to the complete satisfaction of SJ Design Limited.

A	02.02.24	Following LA comments



Building Design & Surveying Consultants
The Old Co-Op Building, Church Street,
Hayfield, High Peak SK22 2JE
Tel:01663 742903 Fax:01663 751247
Mobile: 07984 007 087 Email: info@sjdesign.net
www.sjdesign.net

Client
Nicola Parsons
Job Title
Proposed extension and alterations at
67 Meadows Lane
Dove Holes
Buxton
Derbyshire
SK17 8DB

Drawing Title
Proposed Plans

Scale: 1:100 at A2 or as marked
Date: November 2023 | Drawn by: SJ

Drawing No. 200	Rev. A
--------------------	-----------