


EXISTING FIRE DAMAGED BUILDINGS UNITS 3 + 3A WHALE WOUNDS REDMOOR LANE NEW MILLS SK22 5YL

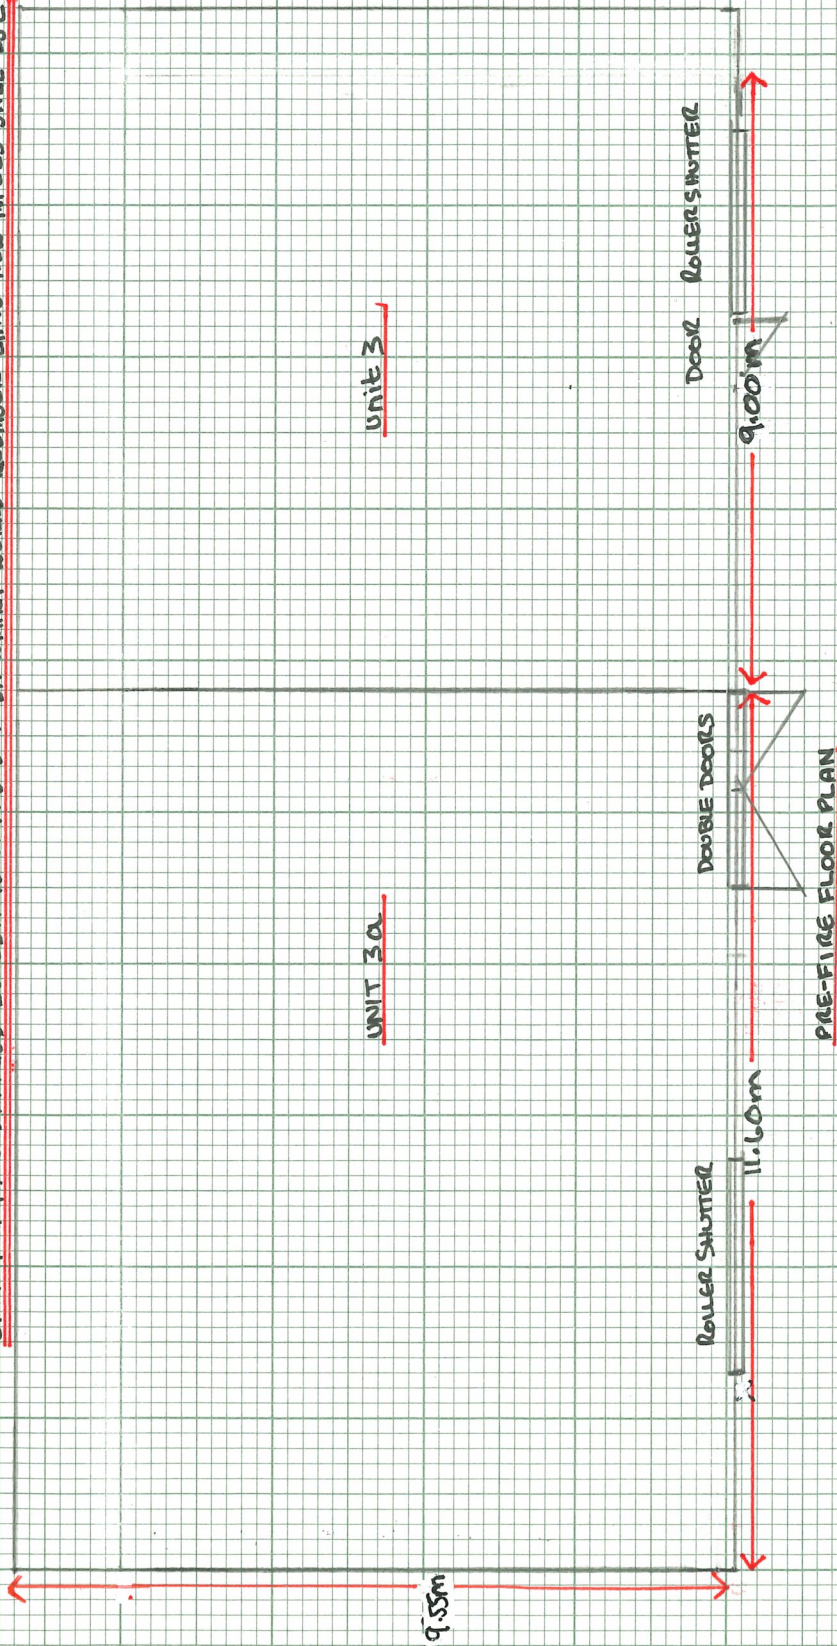

NOTE:-
NO SIDE ELEVATIONS AS EITHER CONTINUATION OF UNITS OR DIMENSIONS SMALLER THAN ADJOINING BUILDINGS

SCALE = 1:100

DRAWING REF: E002