
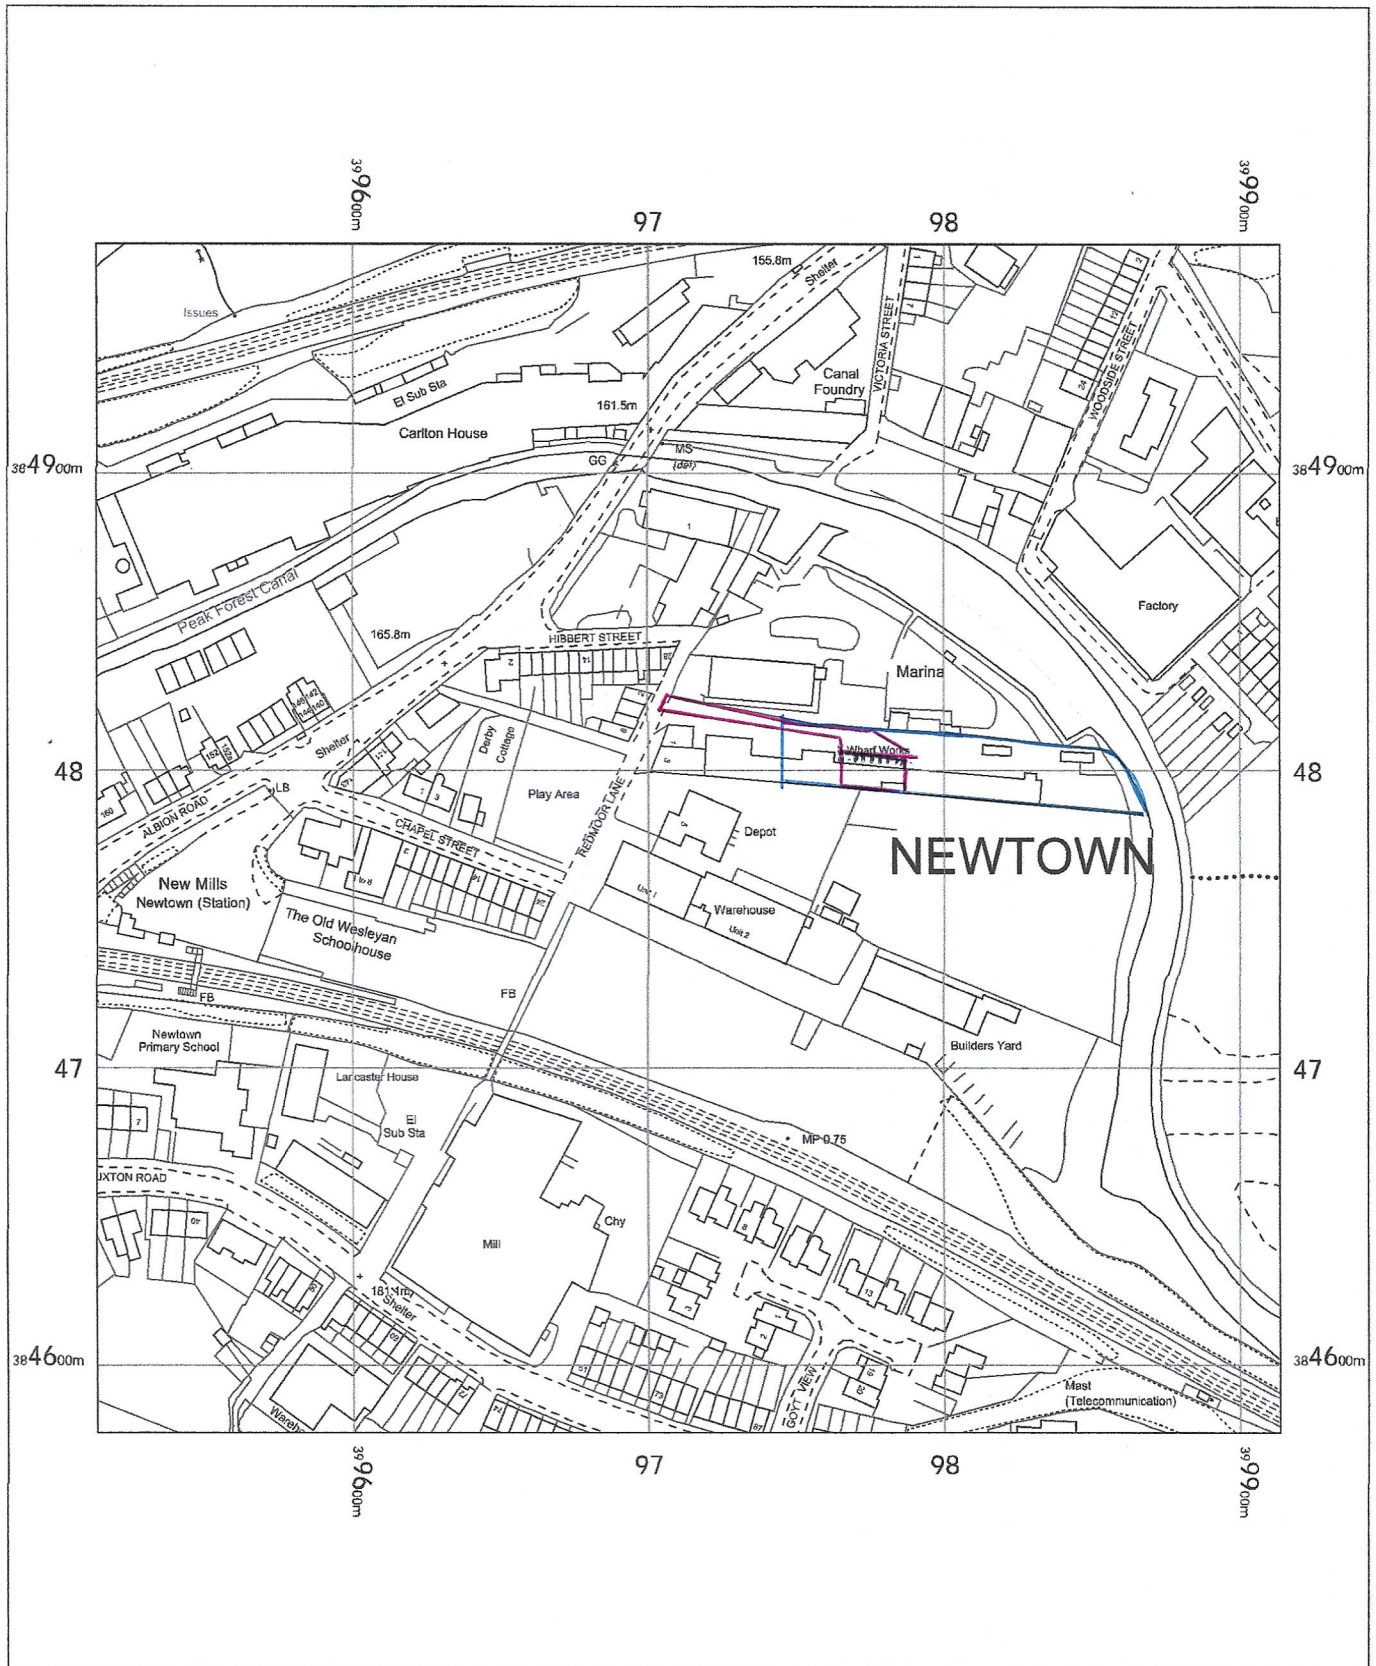


Unit 3 & 3A
Wharf Works
off Redmoor Lane,
New Mills,
High Peak
SK22 3JL

OS MasterMap 1250/2500/10000 scale
Saturday, January 20, 2024, ID: MPMBW-01145062
www.blackwellmapping.co.uk

1:2500 scale print at A4, Centre: 399714 E, 384777 N

©Crown Copyright Ordnance Survey. Licence no.
100041041

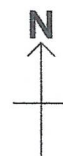

BLACKWELL'S
MAPPING SERVICES
PERSONAL & PROFESSIONAL MAPPING
www.blackwellmapping.co.uk

TEL: 0800 151 2612
maps@blackwell.co.uk