
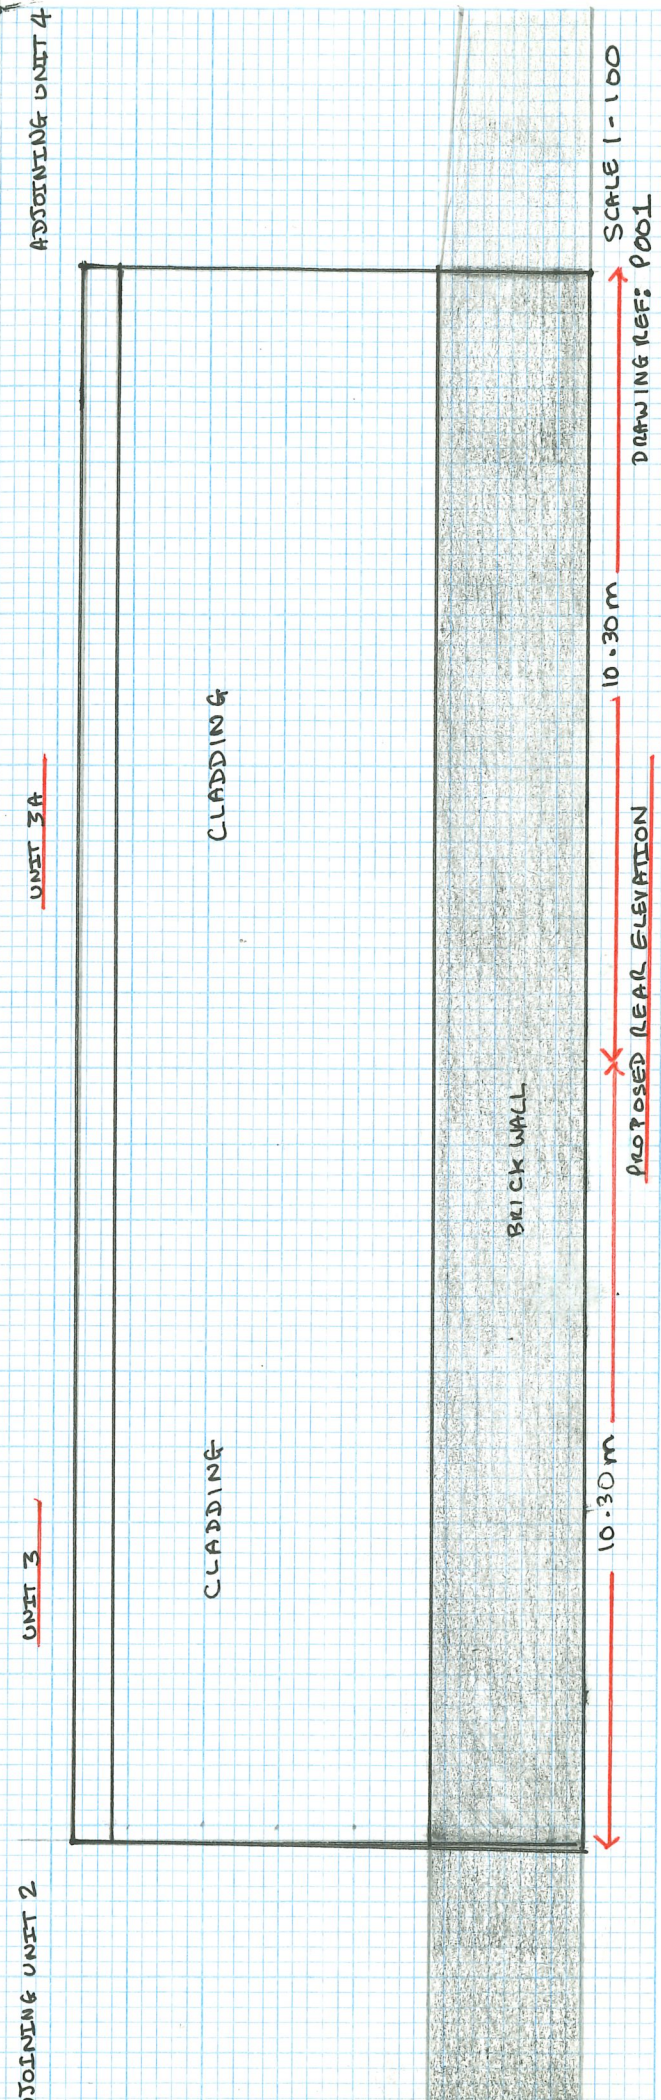


PROPOSED BUILDING REPLACEMENT & EXTENSION WORKS OF BURNT DOWN & FIRE DAMAGED BUILDINGS
AT UNIT 3 & 3A WHARF WORKS REDMOOR LANE NEW MILLS HIGH PEAK SKZ 37L

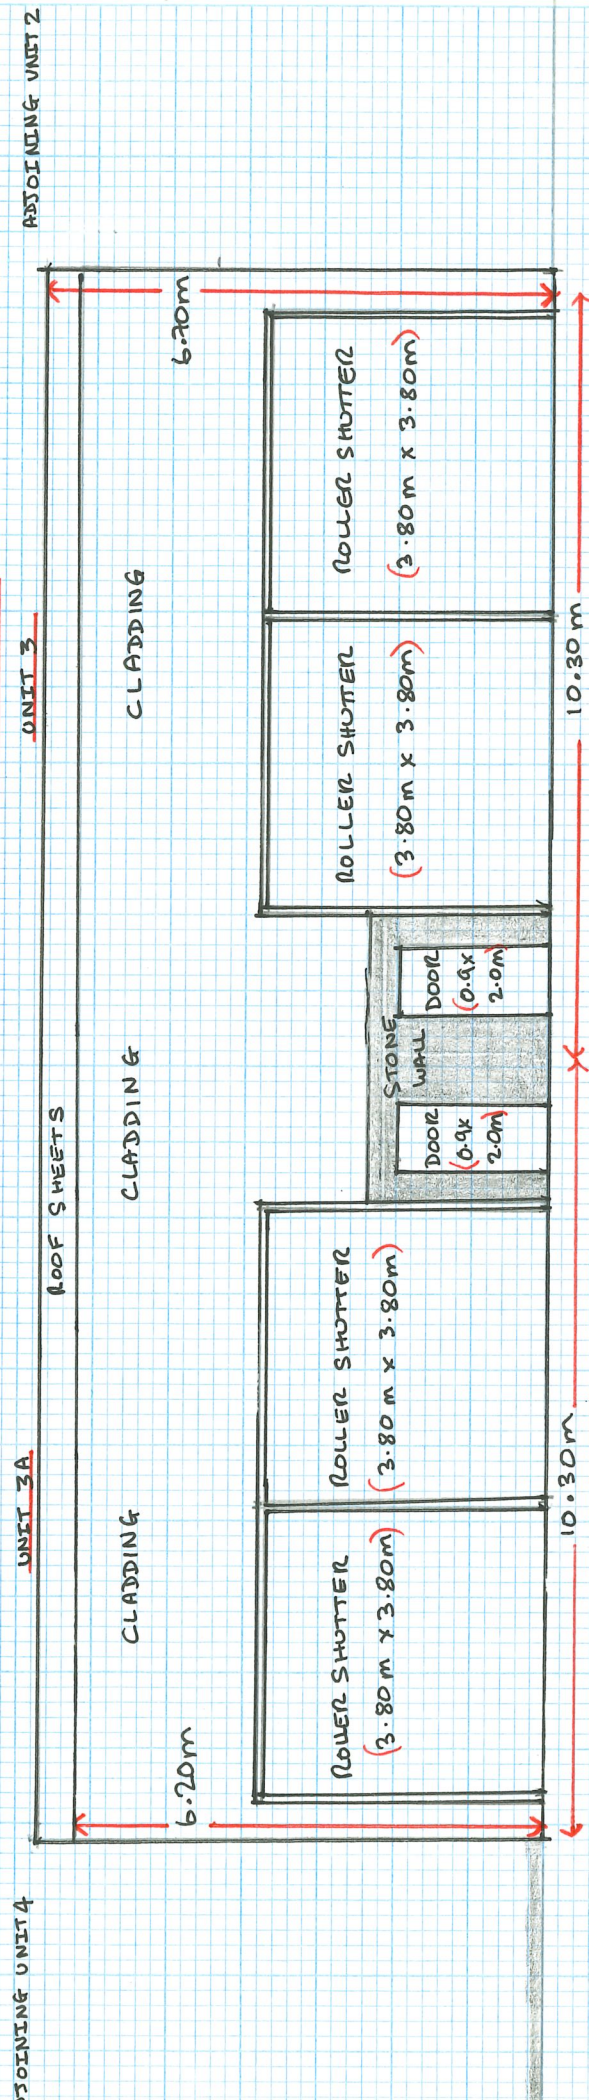

SCALE 1:100
 DRAWING REF: POOL