


PROPOSED BUILDING REPLACEMENT & EXTENSION WORKS OF BURNT DOWN & FIRED DAMAGED BUILDINGS
AT UNIT 3 + 3A WHARF WORKS REDMOOD LANE NEW MILLS HIGH PEAK SK22 3SL

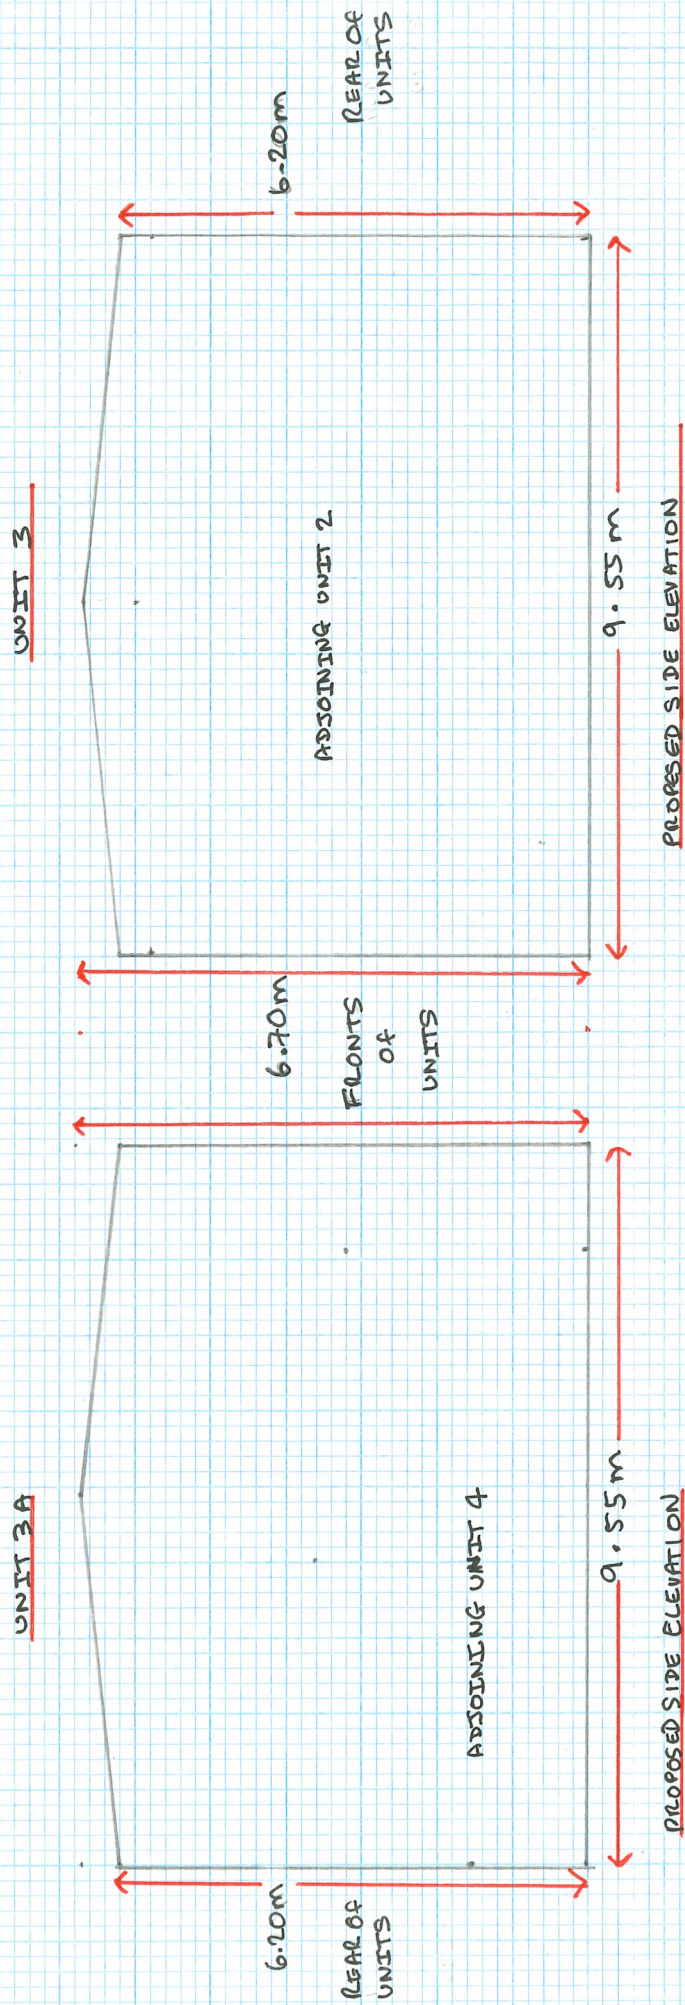

SCALE 1 - 100

DRAWING REF: P002