


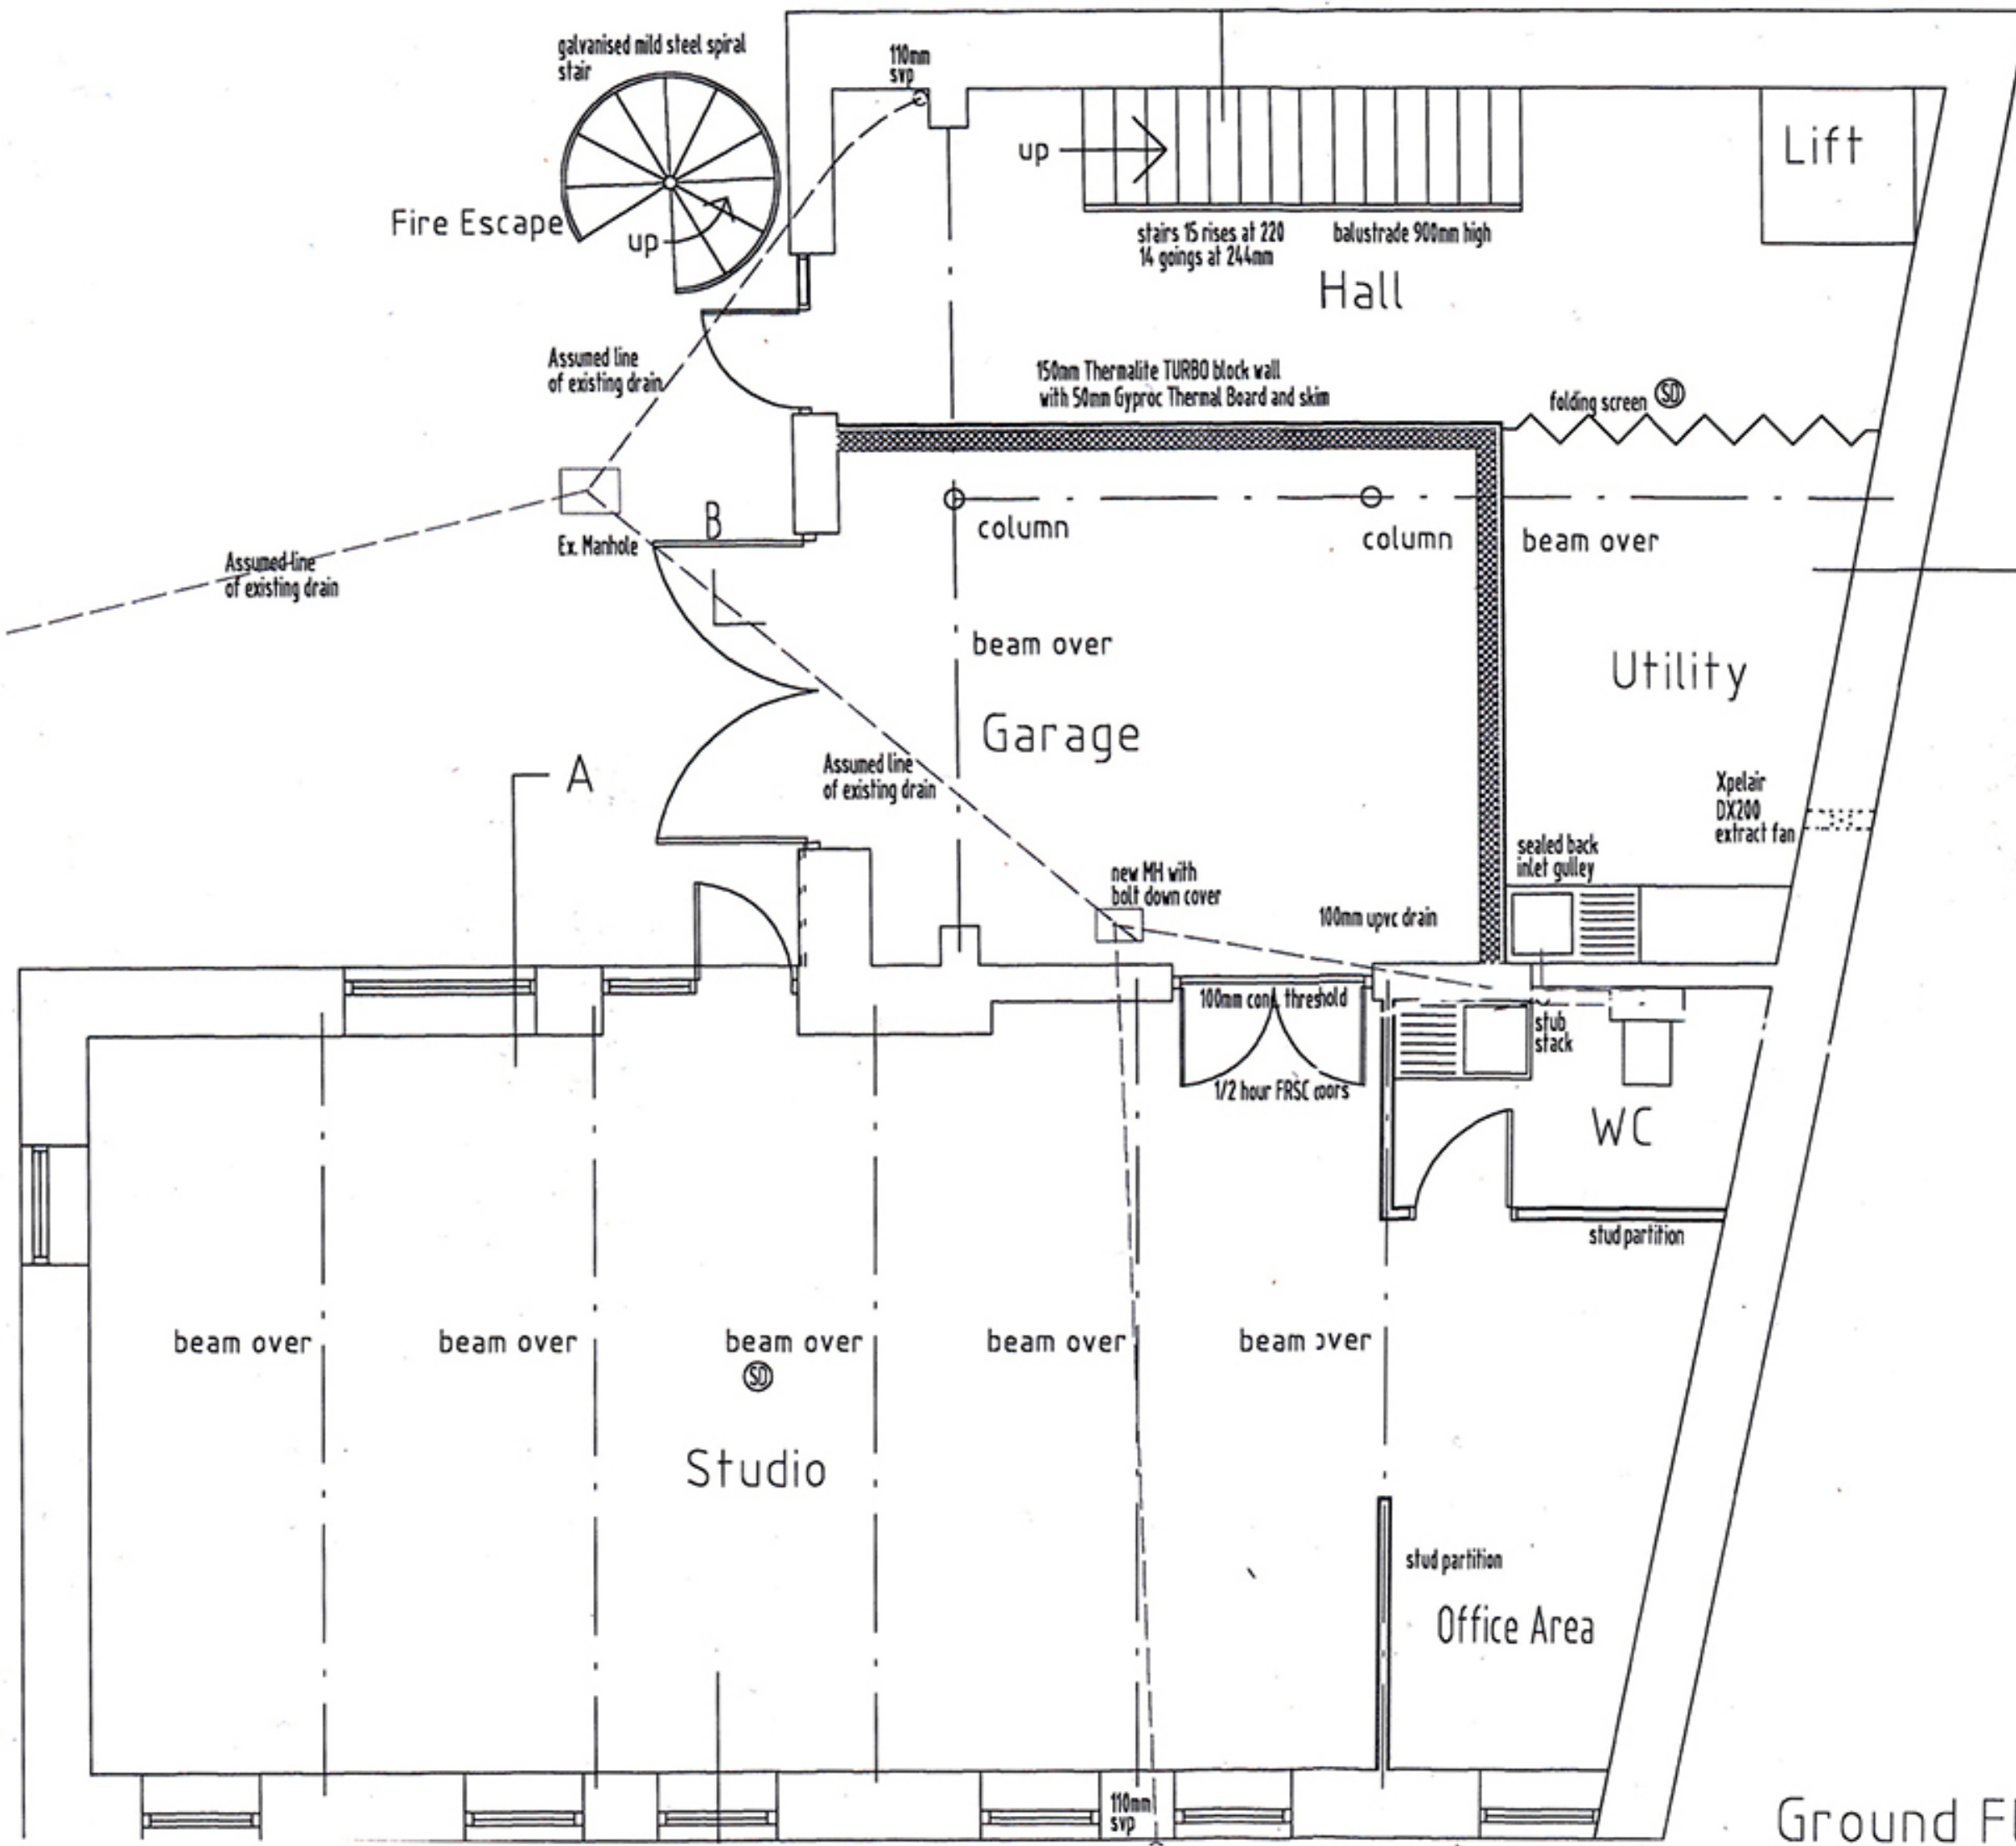

Studio at  
The Stables  
Oak Street  
Glossop

Scale 1/50  
Drg.No. 1002/1/3

Proposed  
No change

Ground Floor Plan