


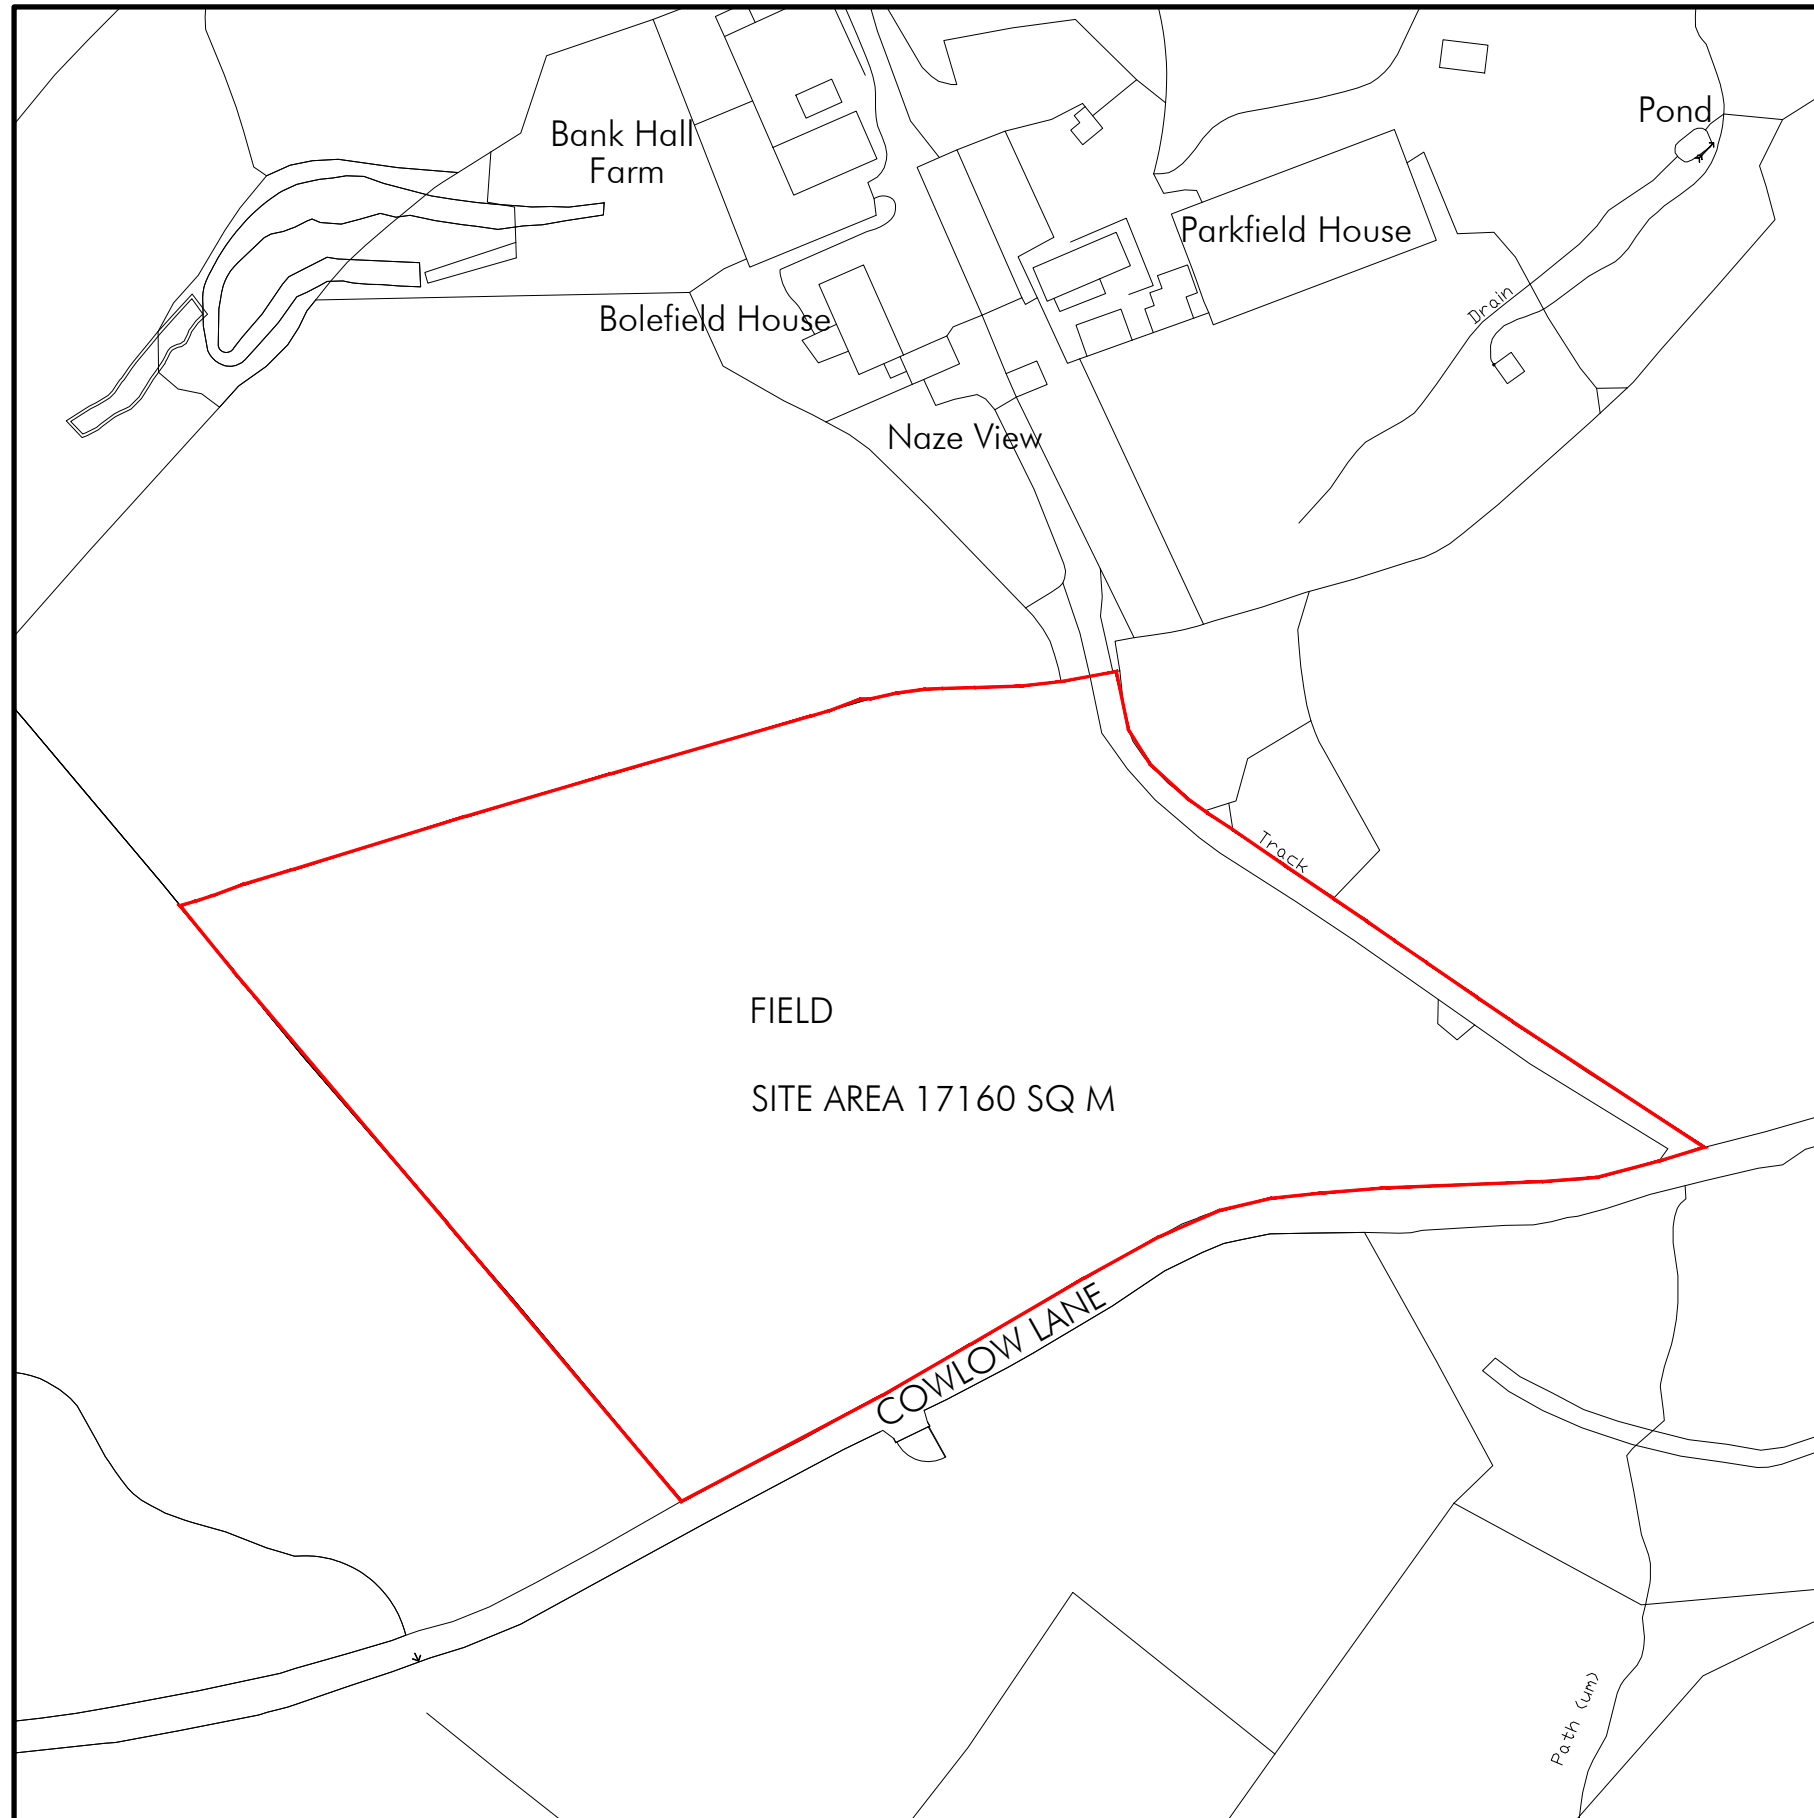

LOCATION PLAN

0 10 20 30 40 50 100
SCALE 1:1250 IN METRES



P1	DRAWN	19.01.24
PLG Design Ltd DESIGN PLANNING PROJECT MANAGEMENT		
T - 0161 464 6675 M - 07795 296644 E - paul.gill@plgdesign.co.uk		Unit 11 National Trading Estate, Bramhall Moor Lane, Hazel Grove, Stockport, SK7 5AA
Client	Mr and Mrs Gooding	
Address	Land at Tawnygate Off Cowlow Lane, SK23 9UB	
Title	Location Plan	
Scale	1:1250 @ A3	
Job Number 24219	Drawing Number PL01	Issue P1