

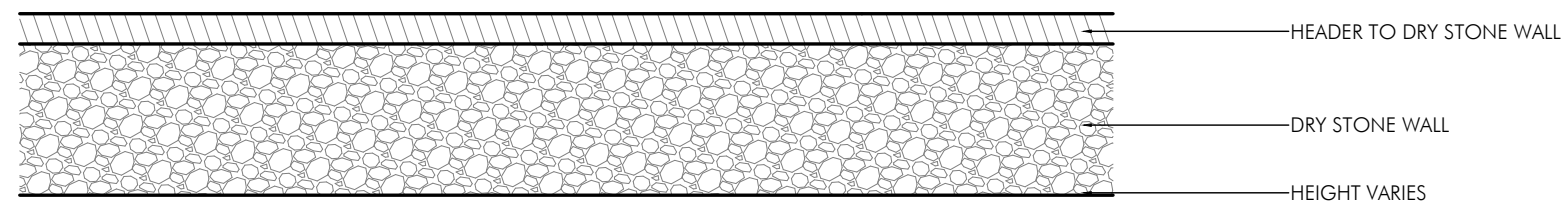
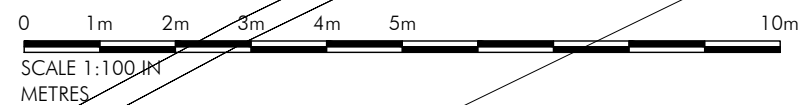
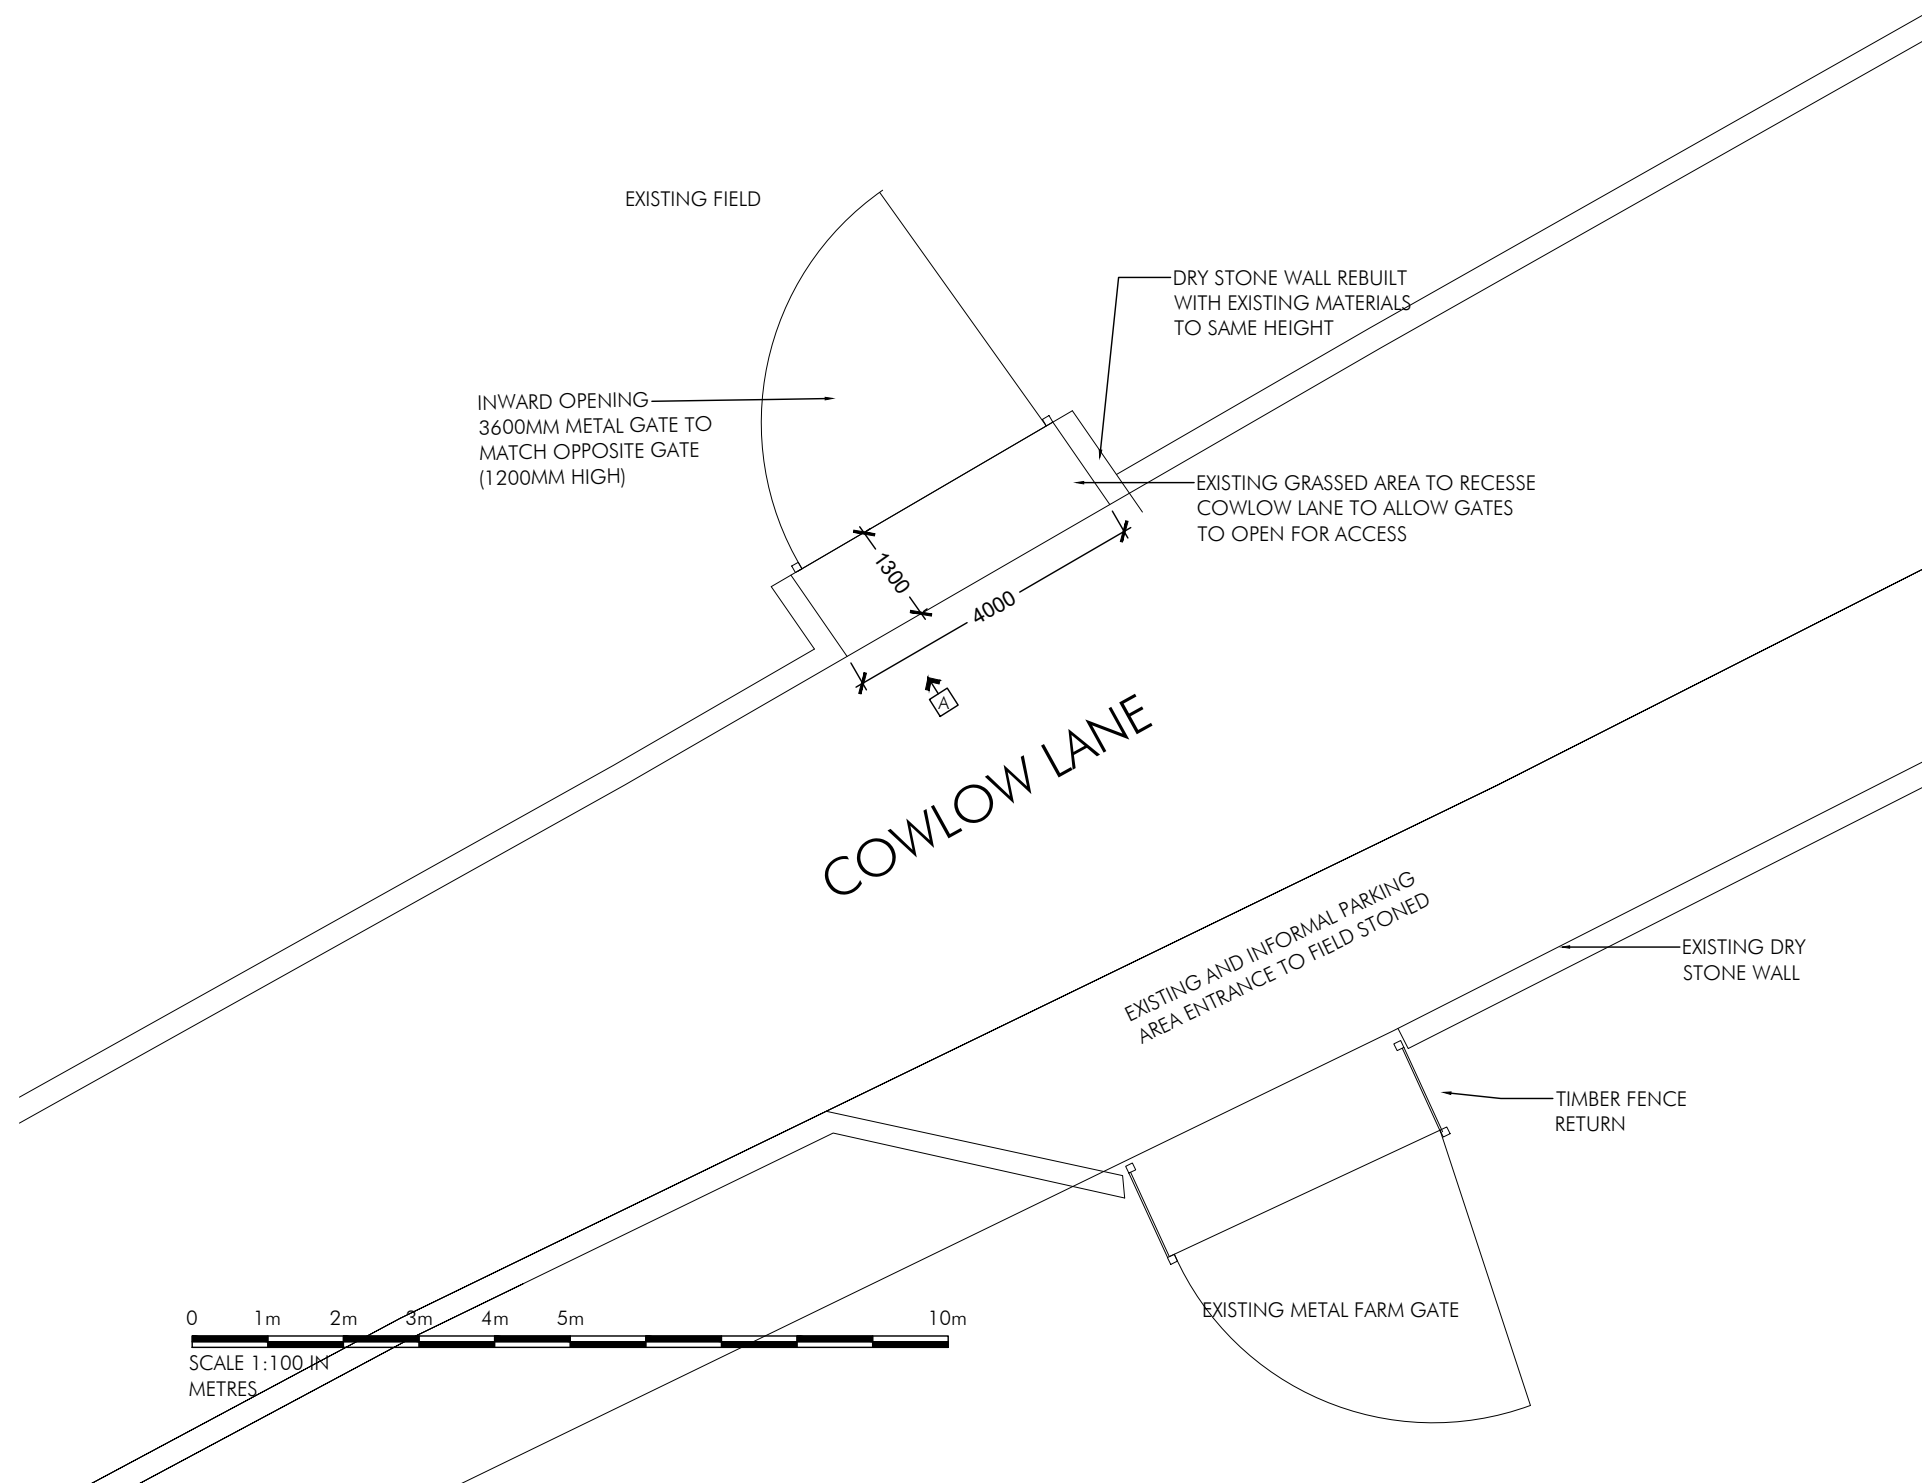


EXISTING ELEVATION A TO COWLOW LANE

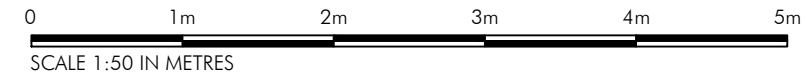

PROPOSED ELEVATION A TO COWLOW LANE

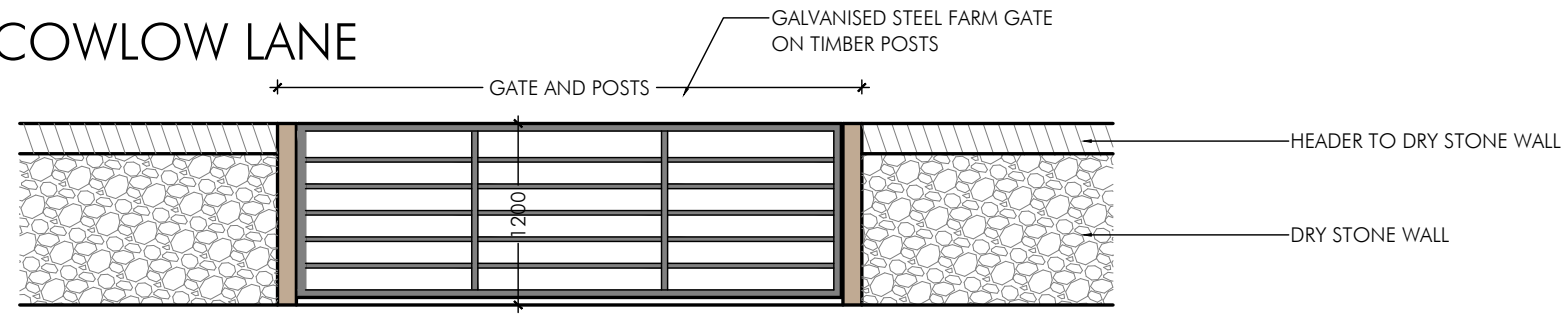

P2	AMENDED TO PLANNING REQUIREMENTS	24.01.24
P1	DRAWN	19.01.24
PLG Design Ltd DESIGN PLANNING PROJECT MANAGEMENT		
T - 0161 464 6675 M - 07795 296644 E - paul.gill@plgdesign.co.uk		Unit 11 National Trading Estate, Bramhall Moor Lane, Hazel Grove, Stockport, SK7 5AA
Client	Mr and Mrs Gooding	
Address	Land at Tawnygate Off Cowlow Lane, SK23 9UB	
Title	Proposed Entrance Gates	
Scale	1:50, 1:100 @ A3	
Job Number	Drawing Number	Issue
24219	PL05	P2