




Proposed Ground Floor Plan

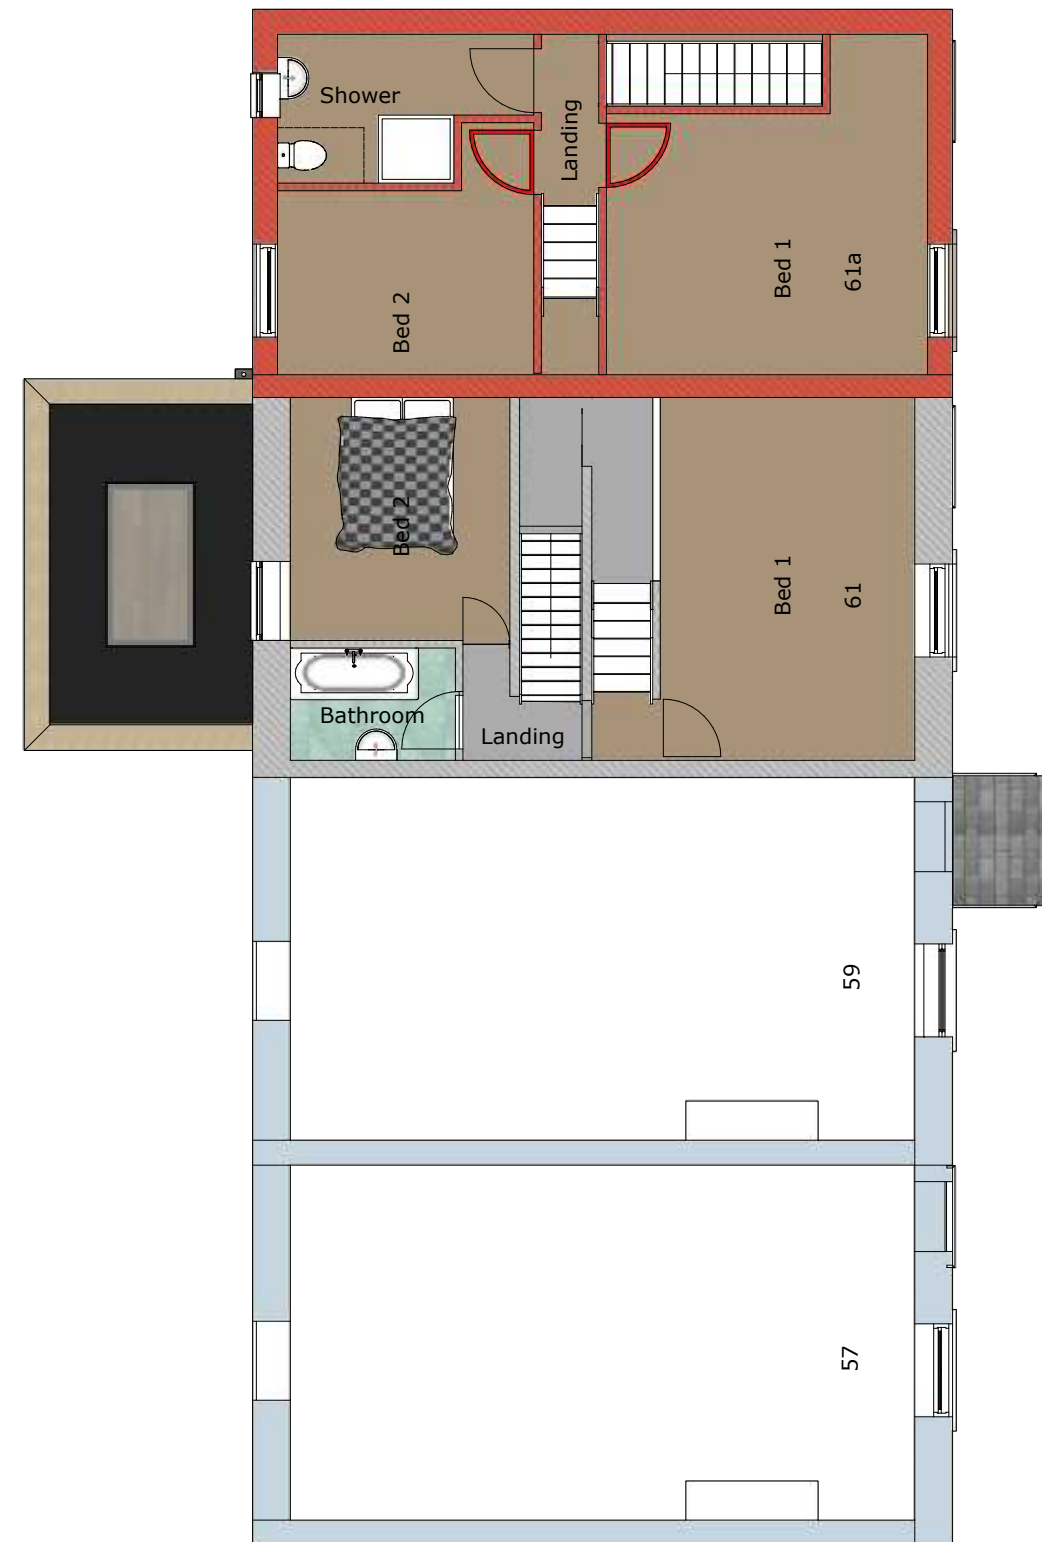

Proposed First Floor Plan



BUILDING AND DAMP SOLUTIONS
Oakdale Lodge, Mottram Road
Stalybridge, Cheshire, SK15 2QP
tel. 0161 303 2222 mob. 07919 201619
email. info@buildinganddampsolutions.com

NMA to HPK 2022 0327

Proposed End Terraced House

Proposed Floor Plans (1:100)

Land at side of 61 Temple Street, Padfield. SK13 1EL

Client: Mr B Harrison

Reference: A3\0884

Page No: 04 of 05

Date Issued: February 6, 2024

Rev

0.1