


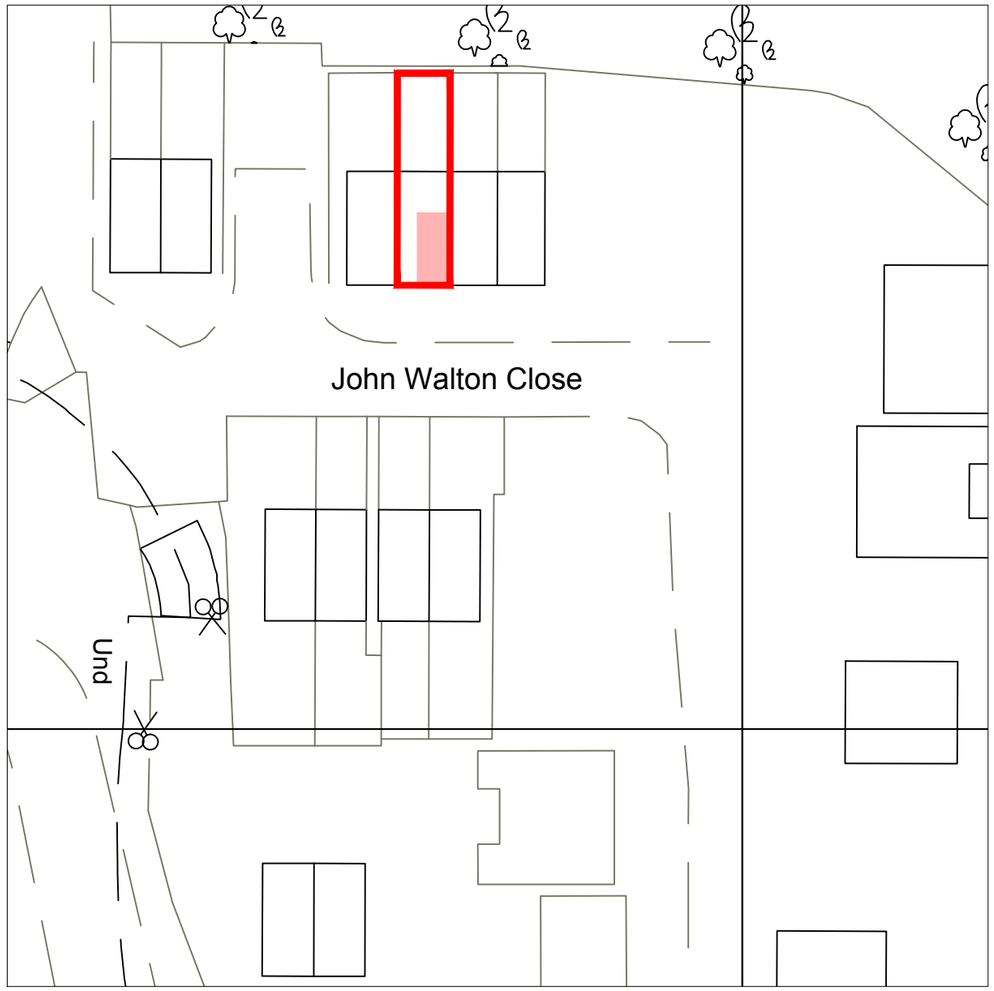

Scale 1:500

Site boundary

Area of proposal

PLANMART

Client:

Ms Jacqui Francis
29 John Walton close , Glossop, Derbyshire,
SK13 8GQ

Project:

Proposed garage conversion

Title:

Location Plan

Scale: 1:1250 & 1:500 @ A3

Drawn:	Date:
C.K.	January 2024
Project no.:	**Drawing no.:**
3254	3254-003A

PLANMART LIMITED
9, GEORGE STREET, GLOSSOP,
DERBYSHIRE SK13 8AY.
TEL: 01457 863153

© Crown copyright and database rights 2020 OS 100035409
Reproduction in whole or in part is prohibited
without the permission of Ordnance Survey.

THIS DRAWING IS NOT TO BE COPIED OR REPRODUCED
WITHOUT THE PRIOR WRITTEN CONSENT OF PLANMART LTD.