


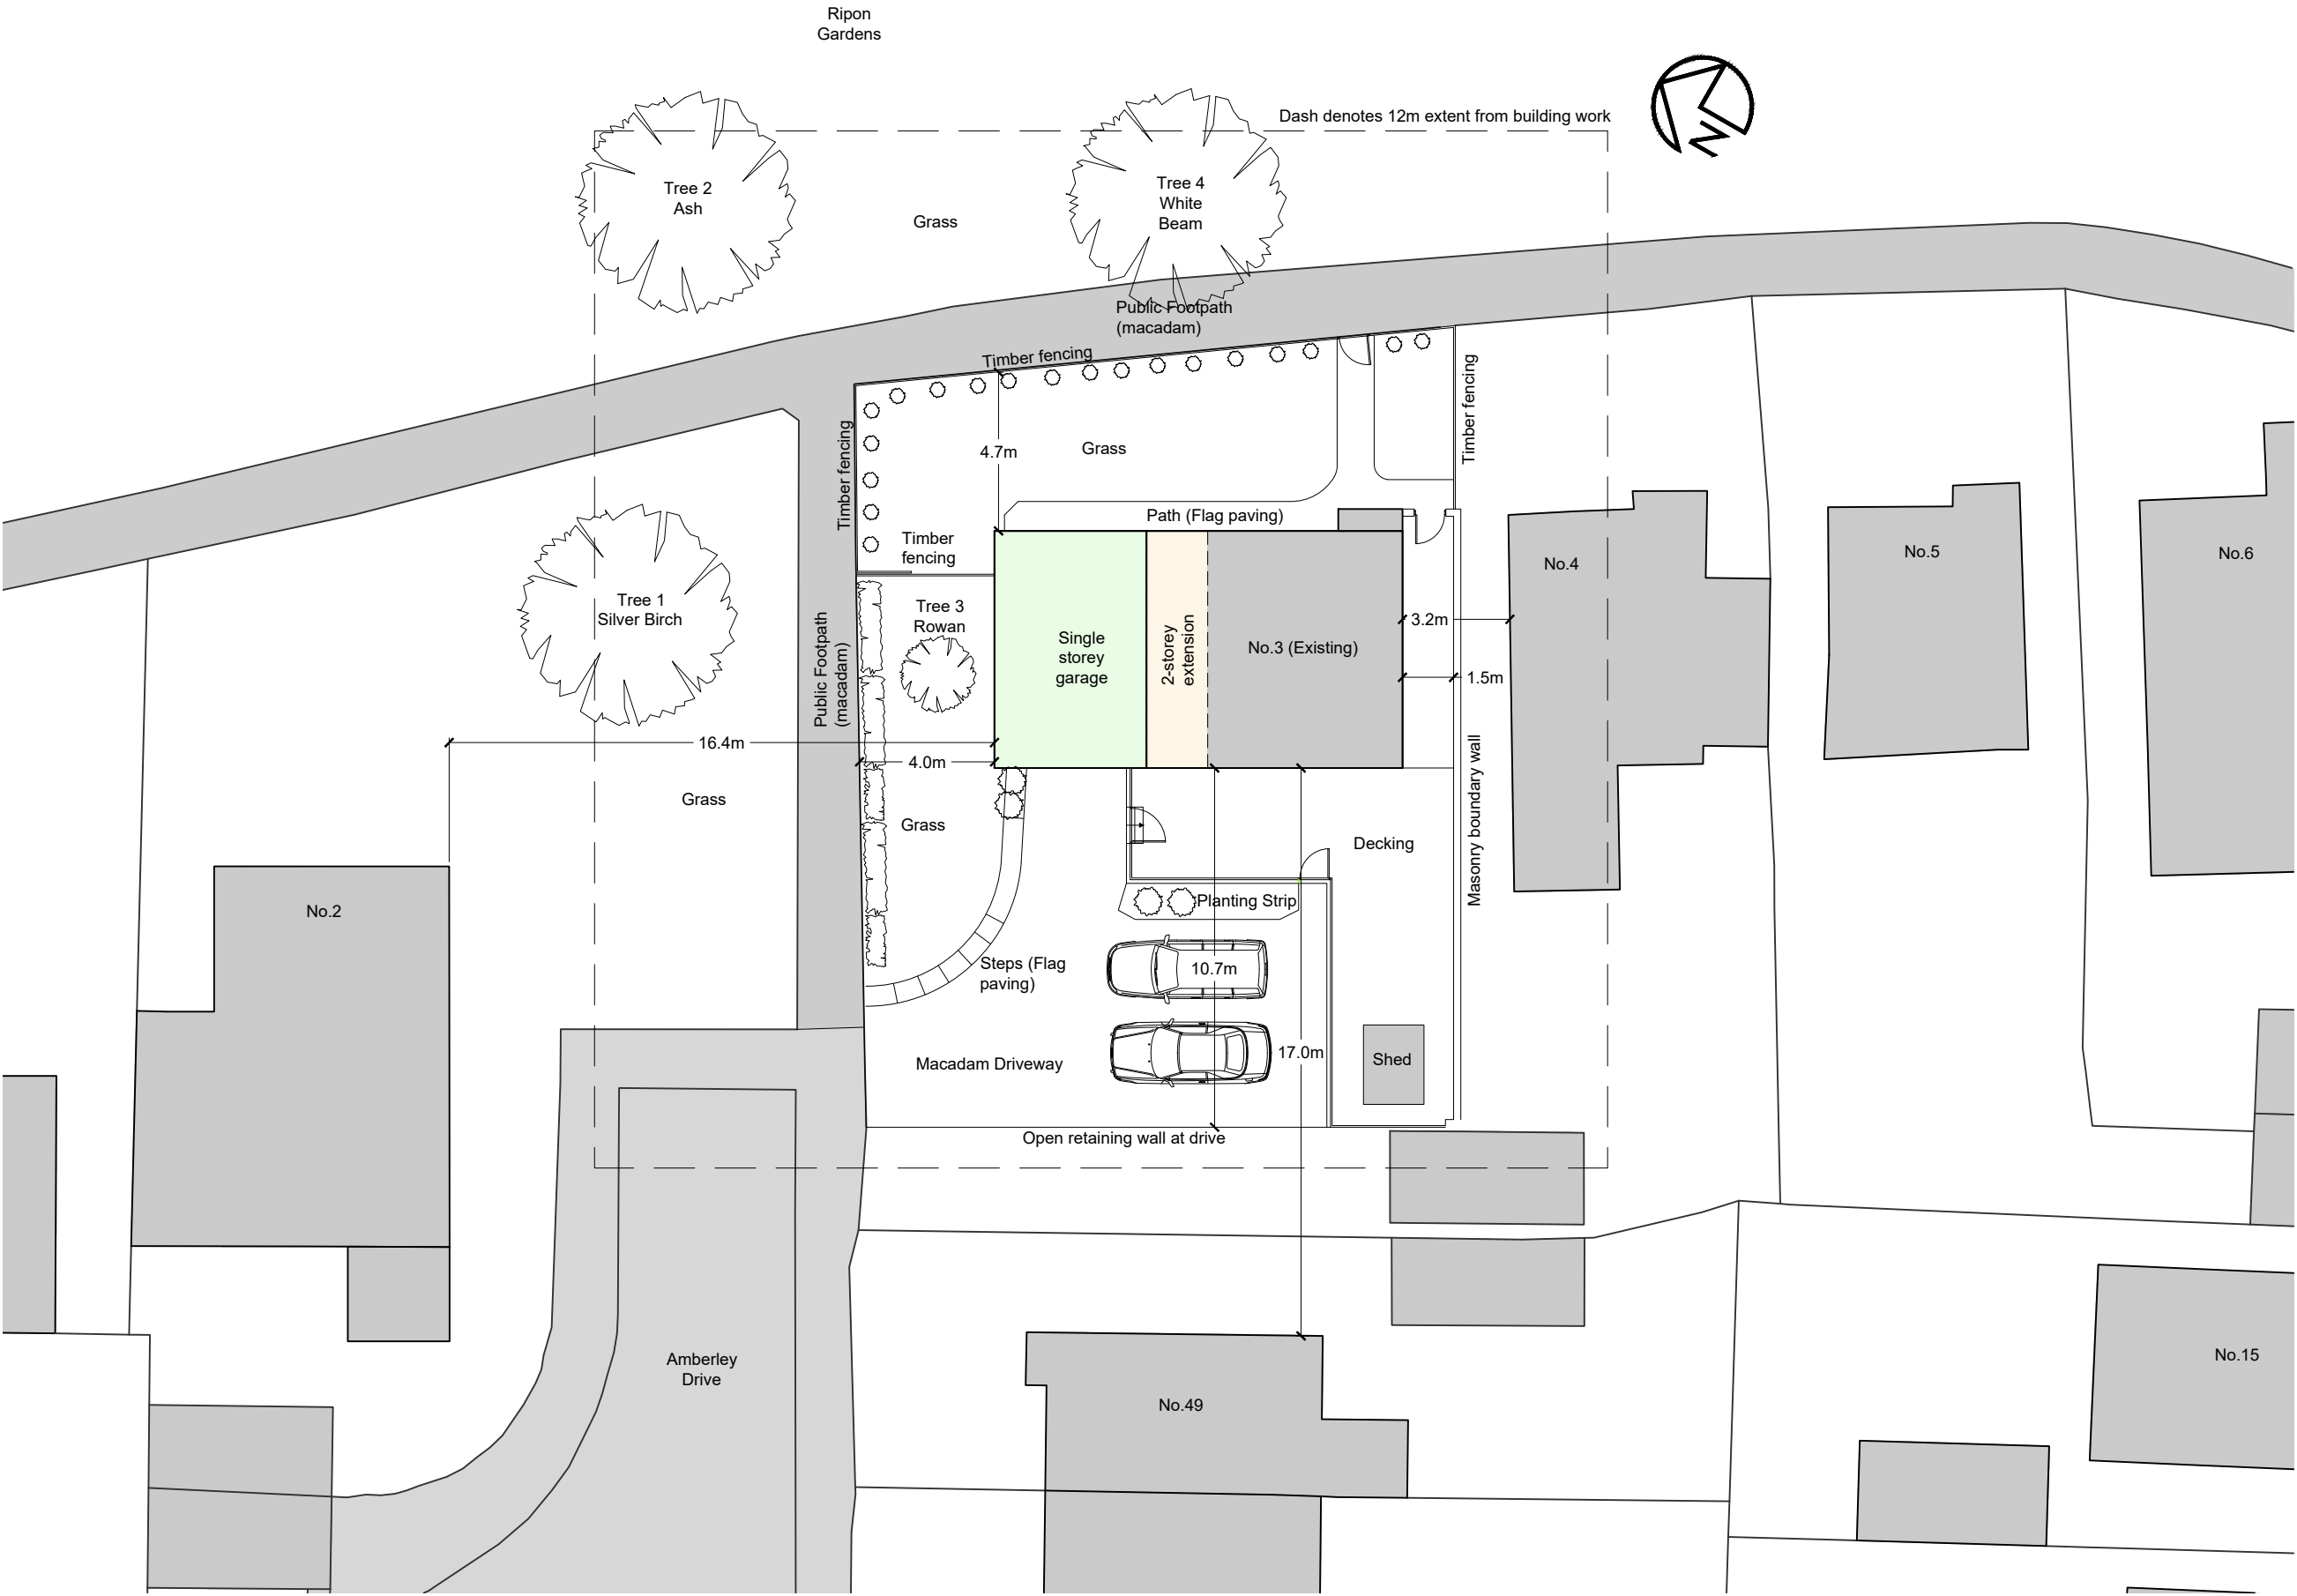

Notes:

This drawing is under the copyright ownership of A-Tech Architectural Design Ltd and cannot be used or replicated without permission from the owner.
Scaling off this drawing should only be done for planning purposes. No construction work should be done from scaled measurements. Hatches shown are indicative and for illustrative purposes. Setting out should be done from levels and dimensions provided. All dimensions and levels should be checked on site prior to installations, fabrications and/or construction.



P02	Trees identified	AF	07.02.24
P01	Initial issue	AF	07.02.24
Rev	Description	By	Date



A-Tech

Architectural Design Ltd

Tideswell Community Hall
Church lane, Tideswell
Derbyshire
SK17 8PD

Email: info@a-tech.studio
Tel: 01298 601400
Web: www.a-tech.studio

Client:	Miss K. West and Mr K. McAvoy
Project:	3 Ripon Gardens Proposed Extension
Drawing:	Site Block Plan

Project	Author	Volume	Level	Type	Role	Drq. Number
24002 - XX - XX - XX - XX - X - 32001						

Status	S0	INITIAL STATUS
Revision	P02	PRELIMINARY

Scale	Drawn	Date
1:200	AF	07.02.24
Sheet	Checked	A-Tech Job No.
A3	-	24002