
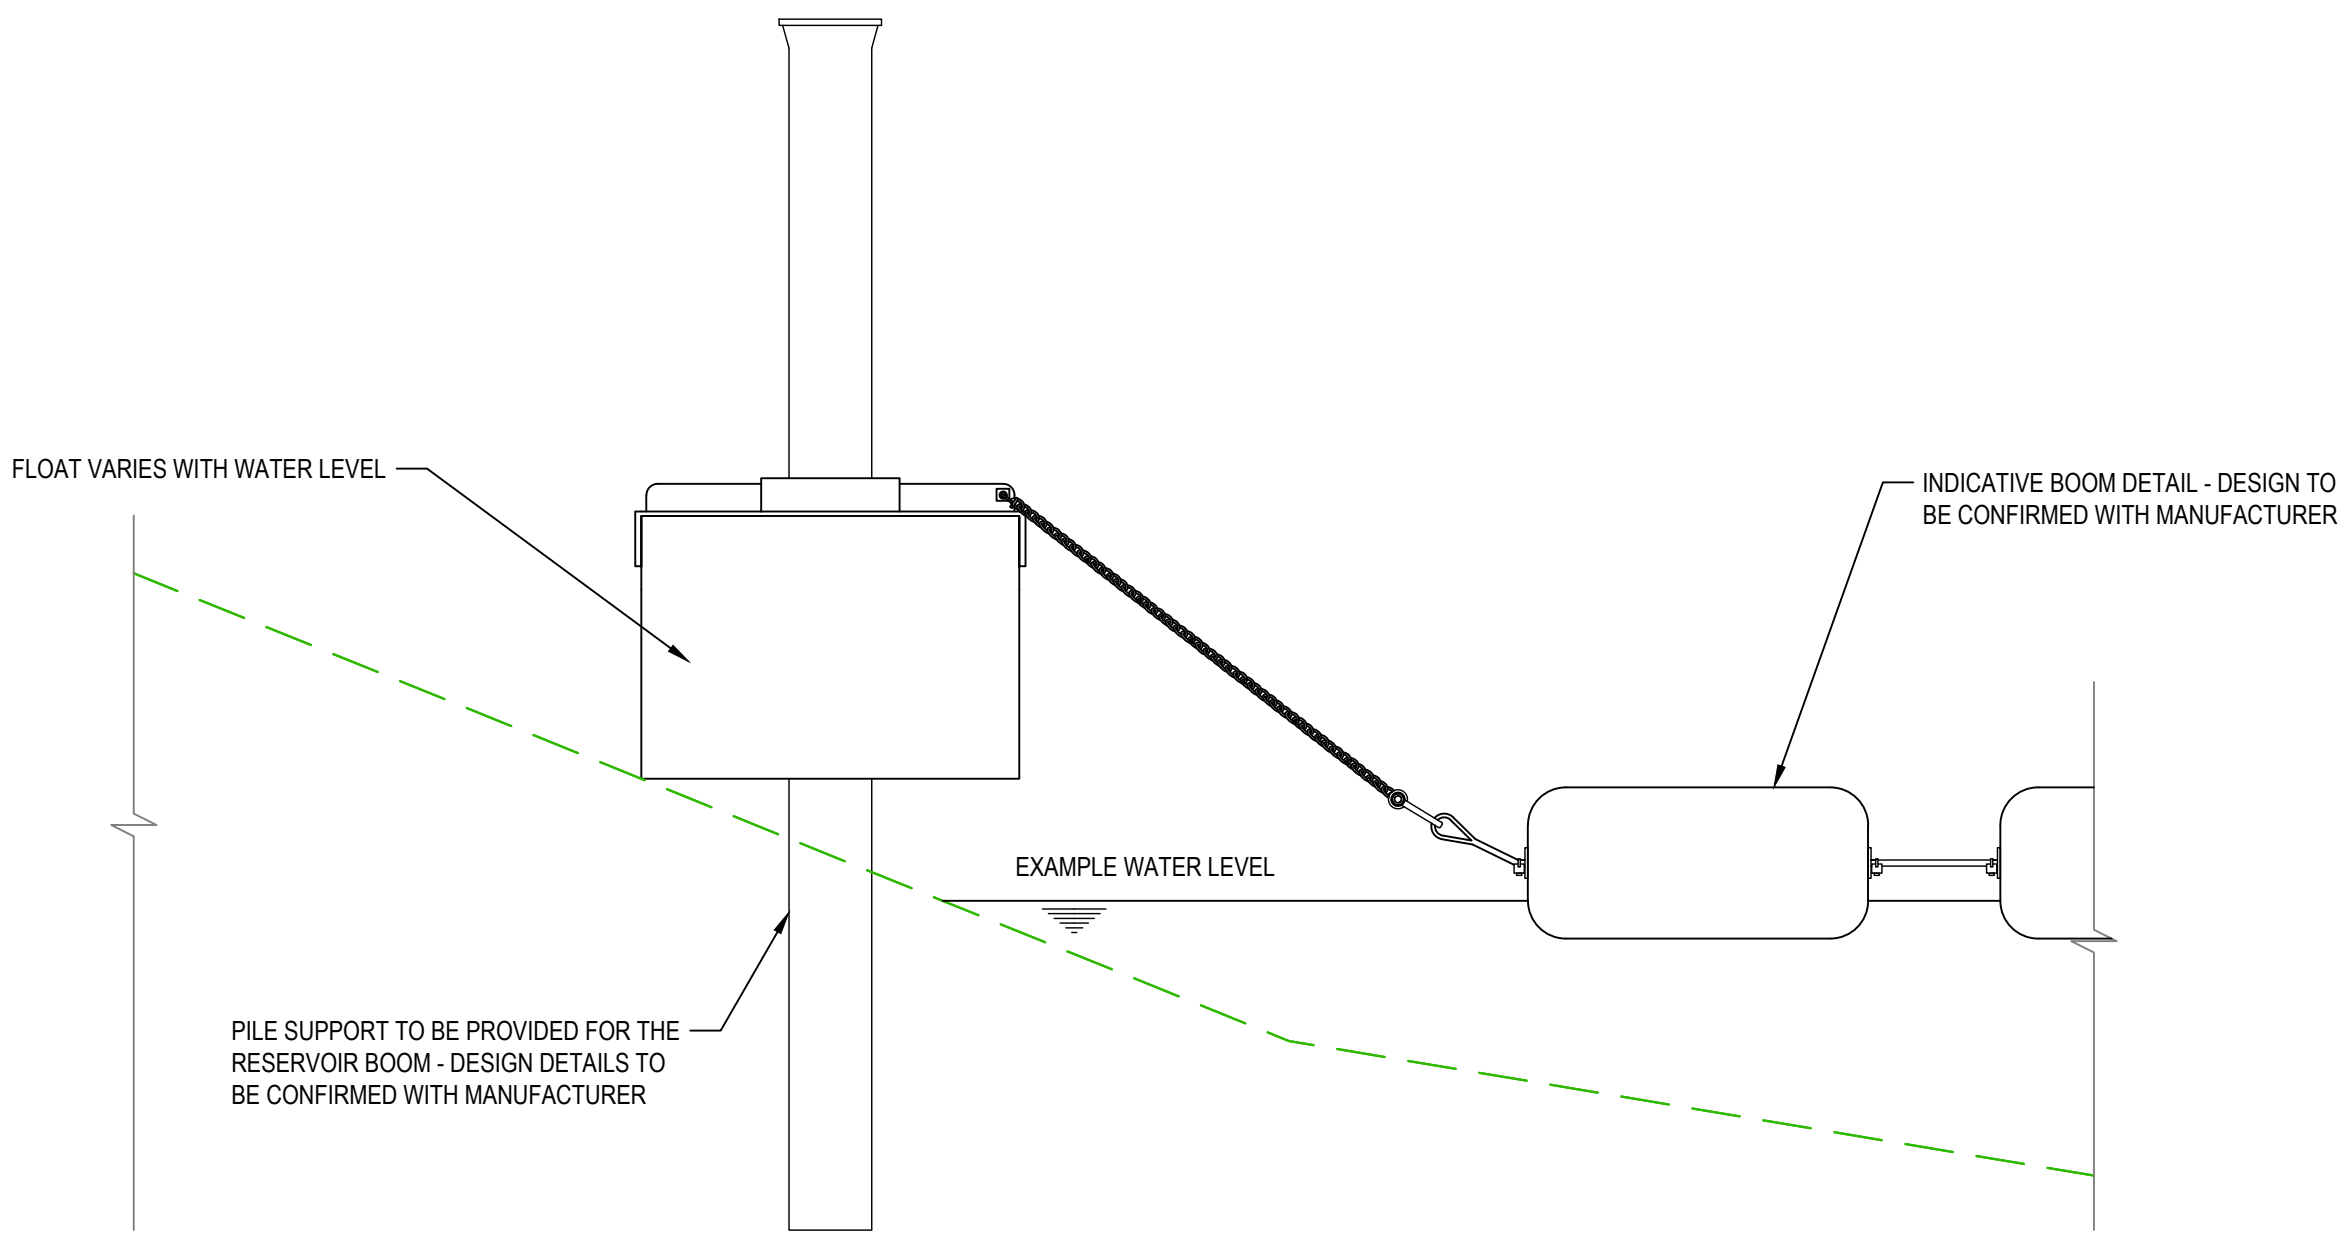


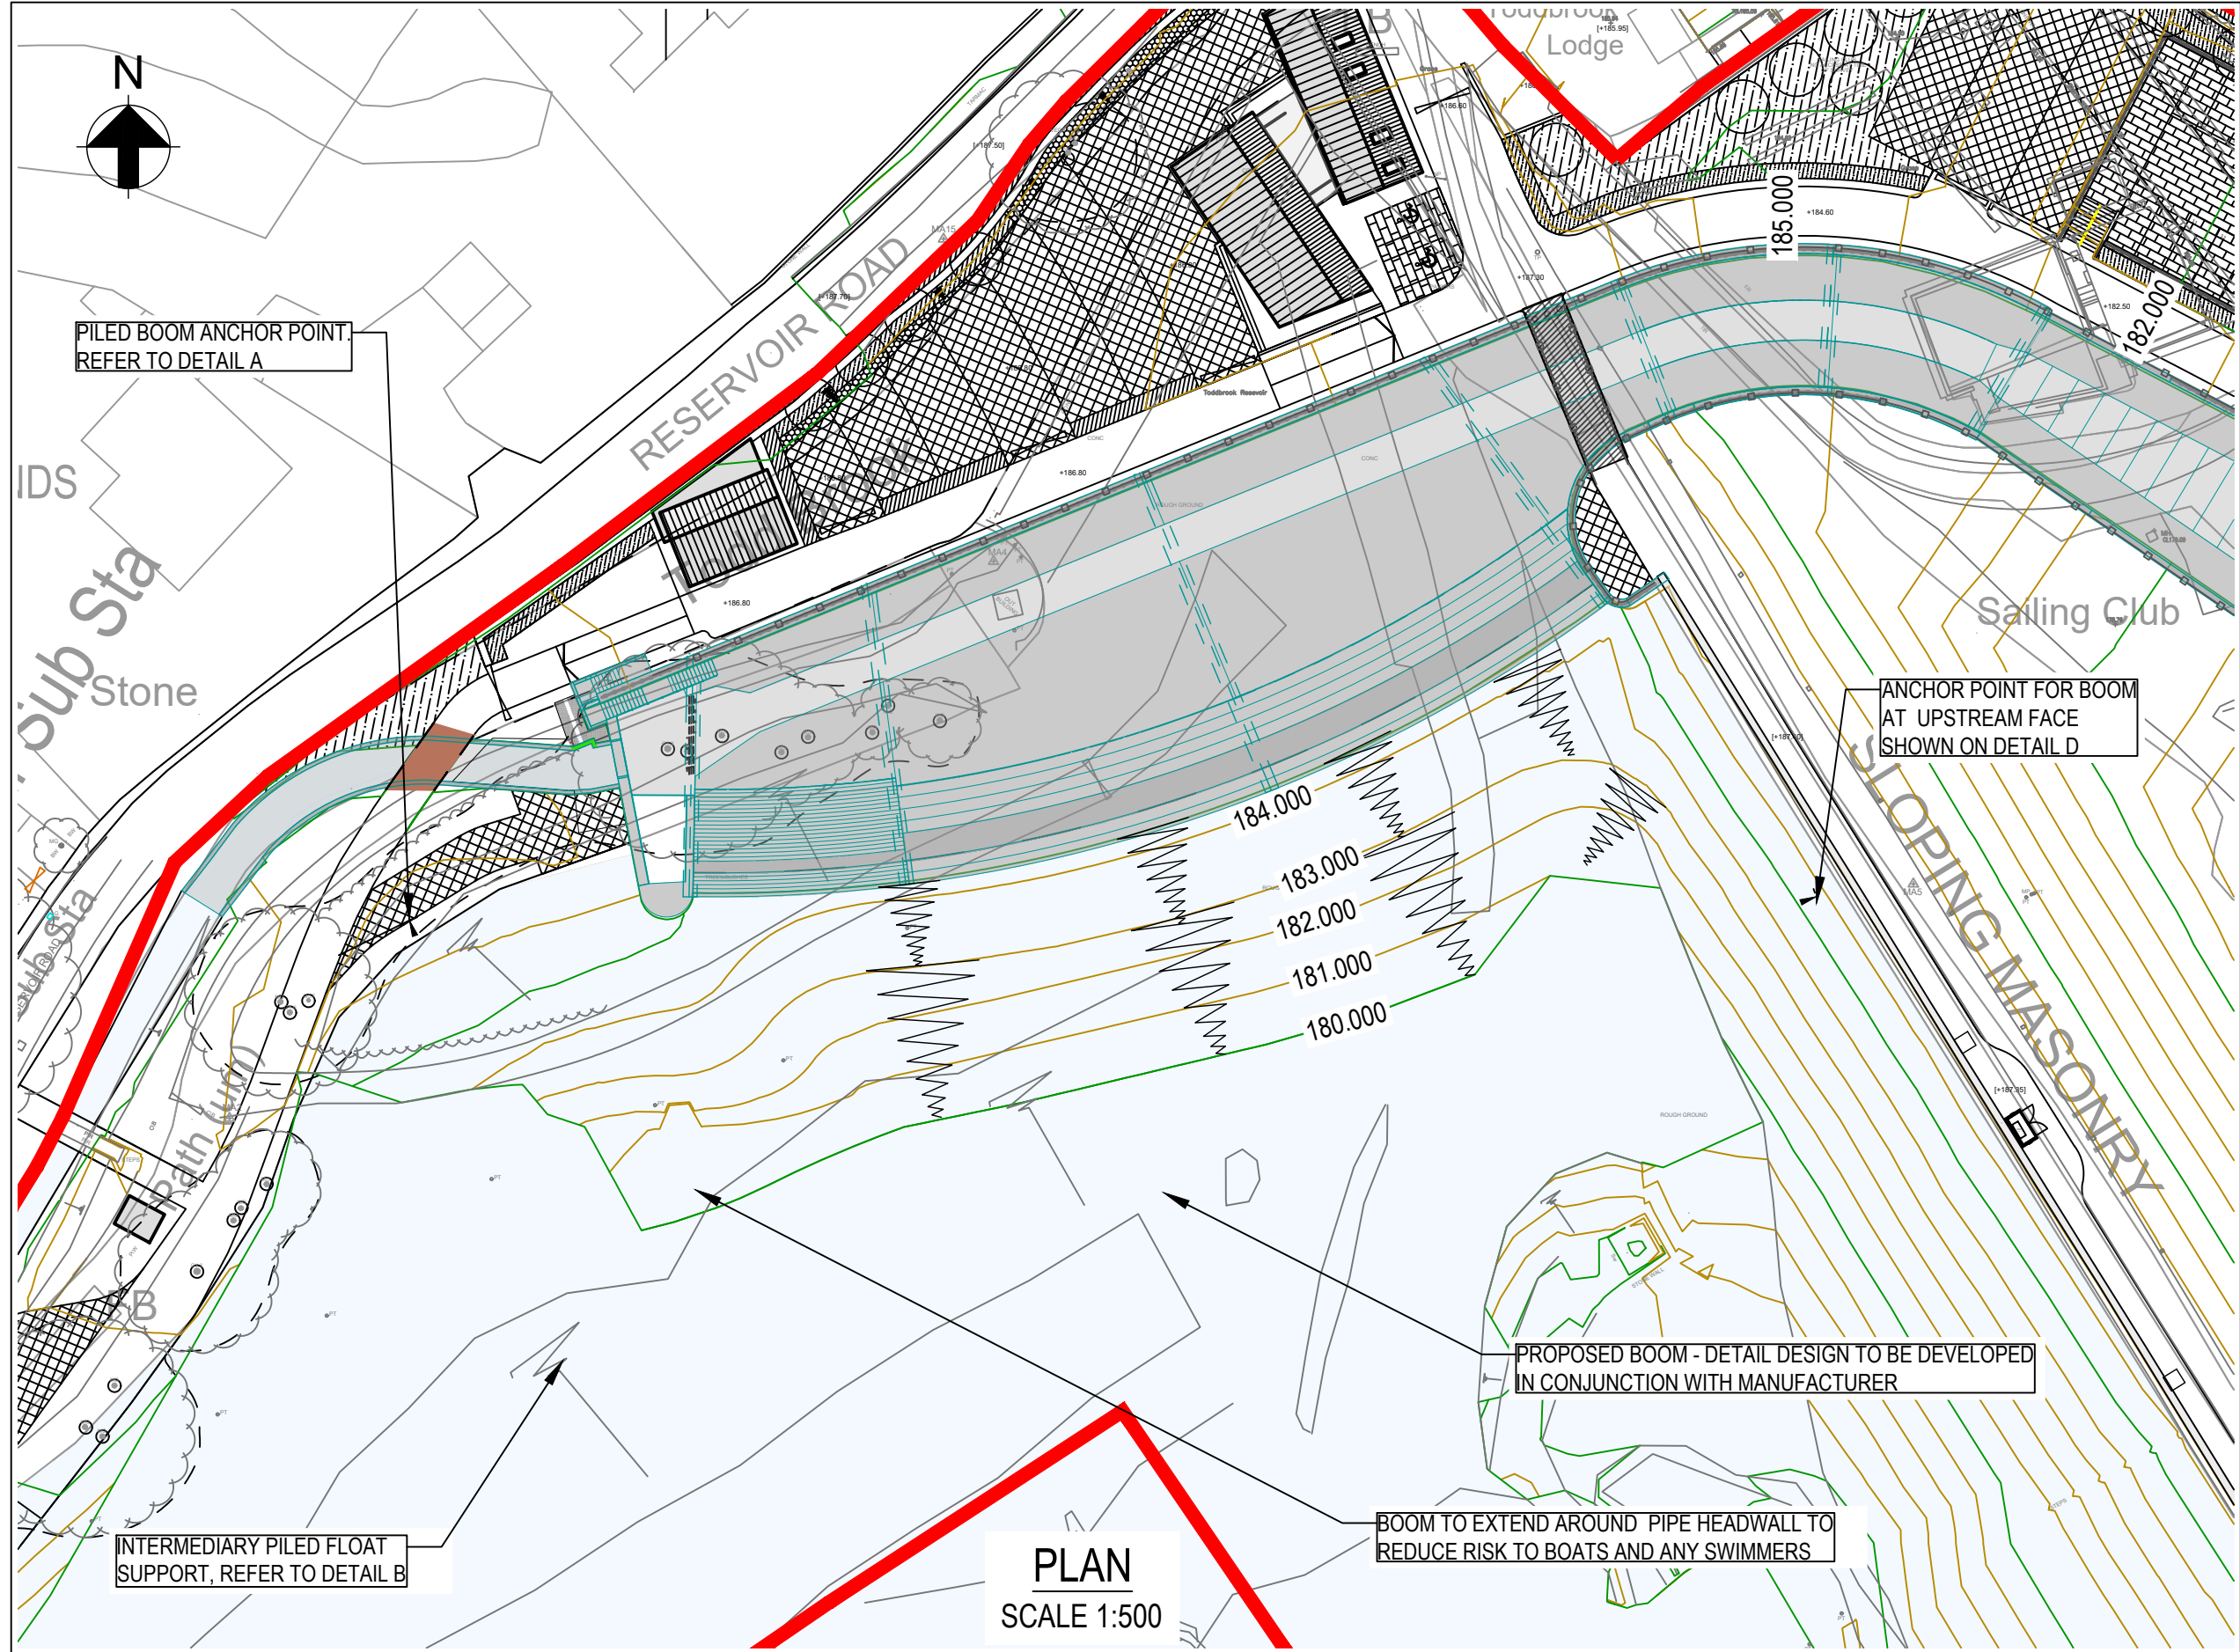

GENERAL NOTES:


1. ALL DIMENSIONS ARE IN MILLIMETRES UNLESS STATED OTHERWISE.
2. ALL LEVELS ARE IN METRES ABOVE ORDNANCE DATUM (mAOD) UNLESS STATED OTHERWISE.
3. BOOM AND PILE DESIGNS SHOWN ARE INDICATIVE - DETAILS TO BE DEVELOPED AND CONFIRMED WITH MANUFACTURER.
3. FOR PROPOSED PLANTING DETAILS REFER TO THE LANDSCAPING DRAWINGS PACK 5900 SERIES.

PLAN LEGEND:

- PLANNING APPLICATION BOUNDARY
- PROPOSED 5m MAJOR CONTOUR
- PROPOSED 1m MINOR CONTOUR
- PROPOSED GRASS REINFORCED OCCASIONAL MAINTENANCE ACCESS

SECTIONS LEGEND:

- EXISTING GROUND PROFILE

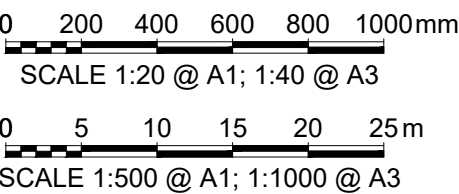

P4	08/12/23	JC	VS	AP
ISSUED FOR PLANNING				
P3	13/10/21	JAH	VS	AP
ISSUED FOR PLANNING				
P2	30/09/21	JAH	VS	AP
ISSUED FOR PLANNING				
P1	20/09/21	JAH	VS	DN
ISSUED FOR PLANNING				
Rev	Date	By	Chkd	Appd

ARUP

Admiral House, Rose Wharf,
78 East Street, Leeds, LS9 8EE
Tel +44(0)113 242 8498 Fax +44(0)113 242 8573
www.arup.com

Client



Project Title
**RESTORING TODDBROOK
RESERVOIR**

Drawing Title
**RESERVOIR BOOM
GENERAL ARRANGEMENT
AND ANCHORAGE DETAILS**

Scale at A1 AS SHOWN

Role CIVIL

Suitability ISSUED FOR PLANNING

Arup Job No

277087-00

Name

P11742-ARP-YL-001-001-DR-C-5580