


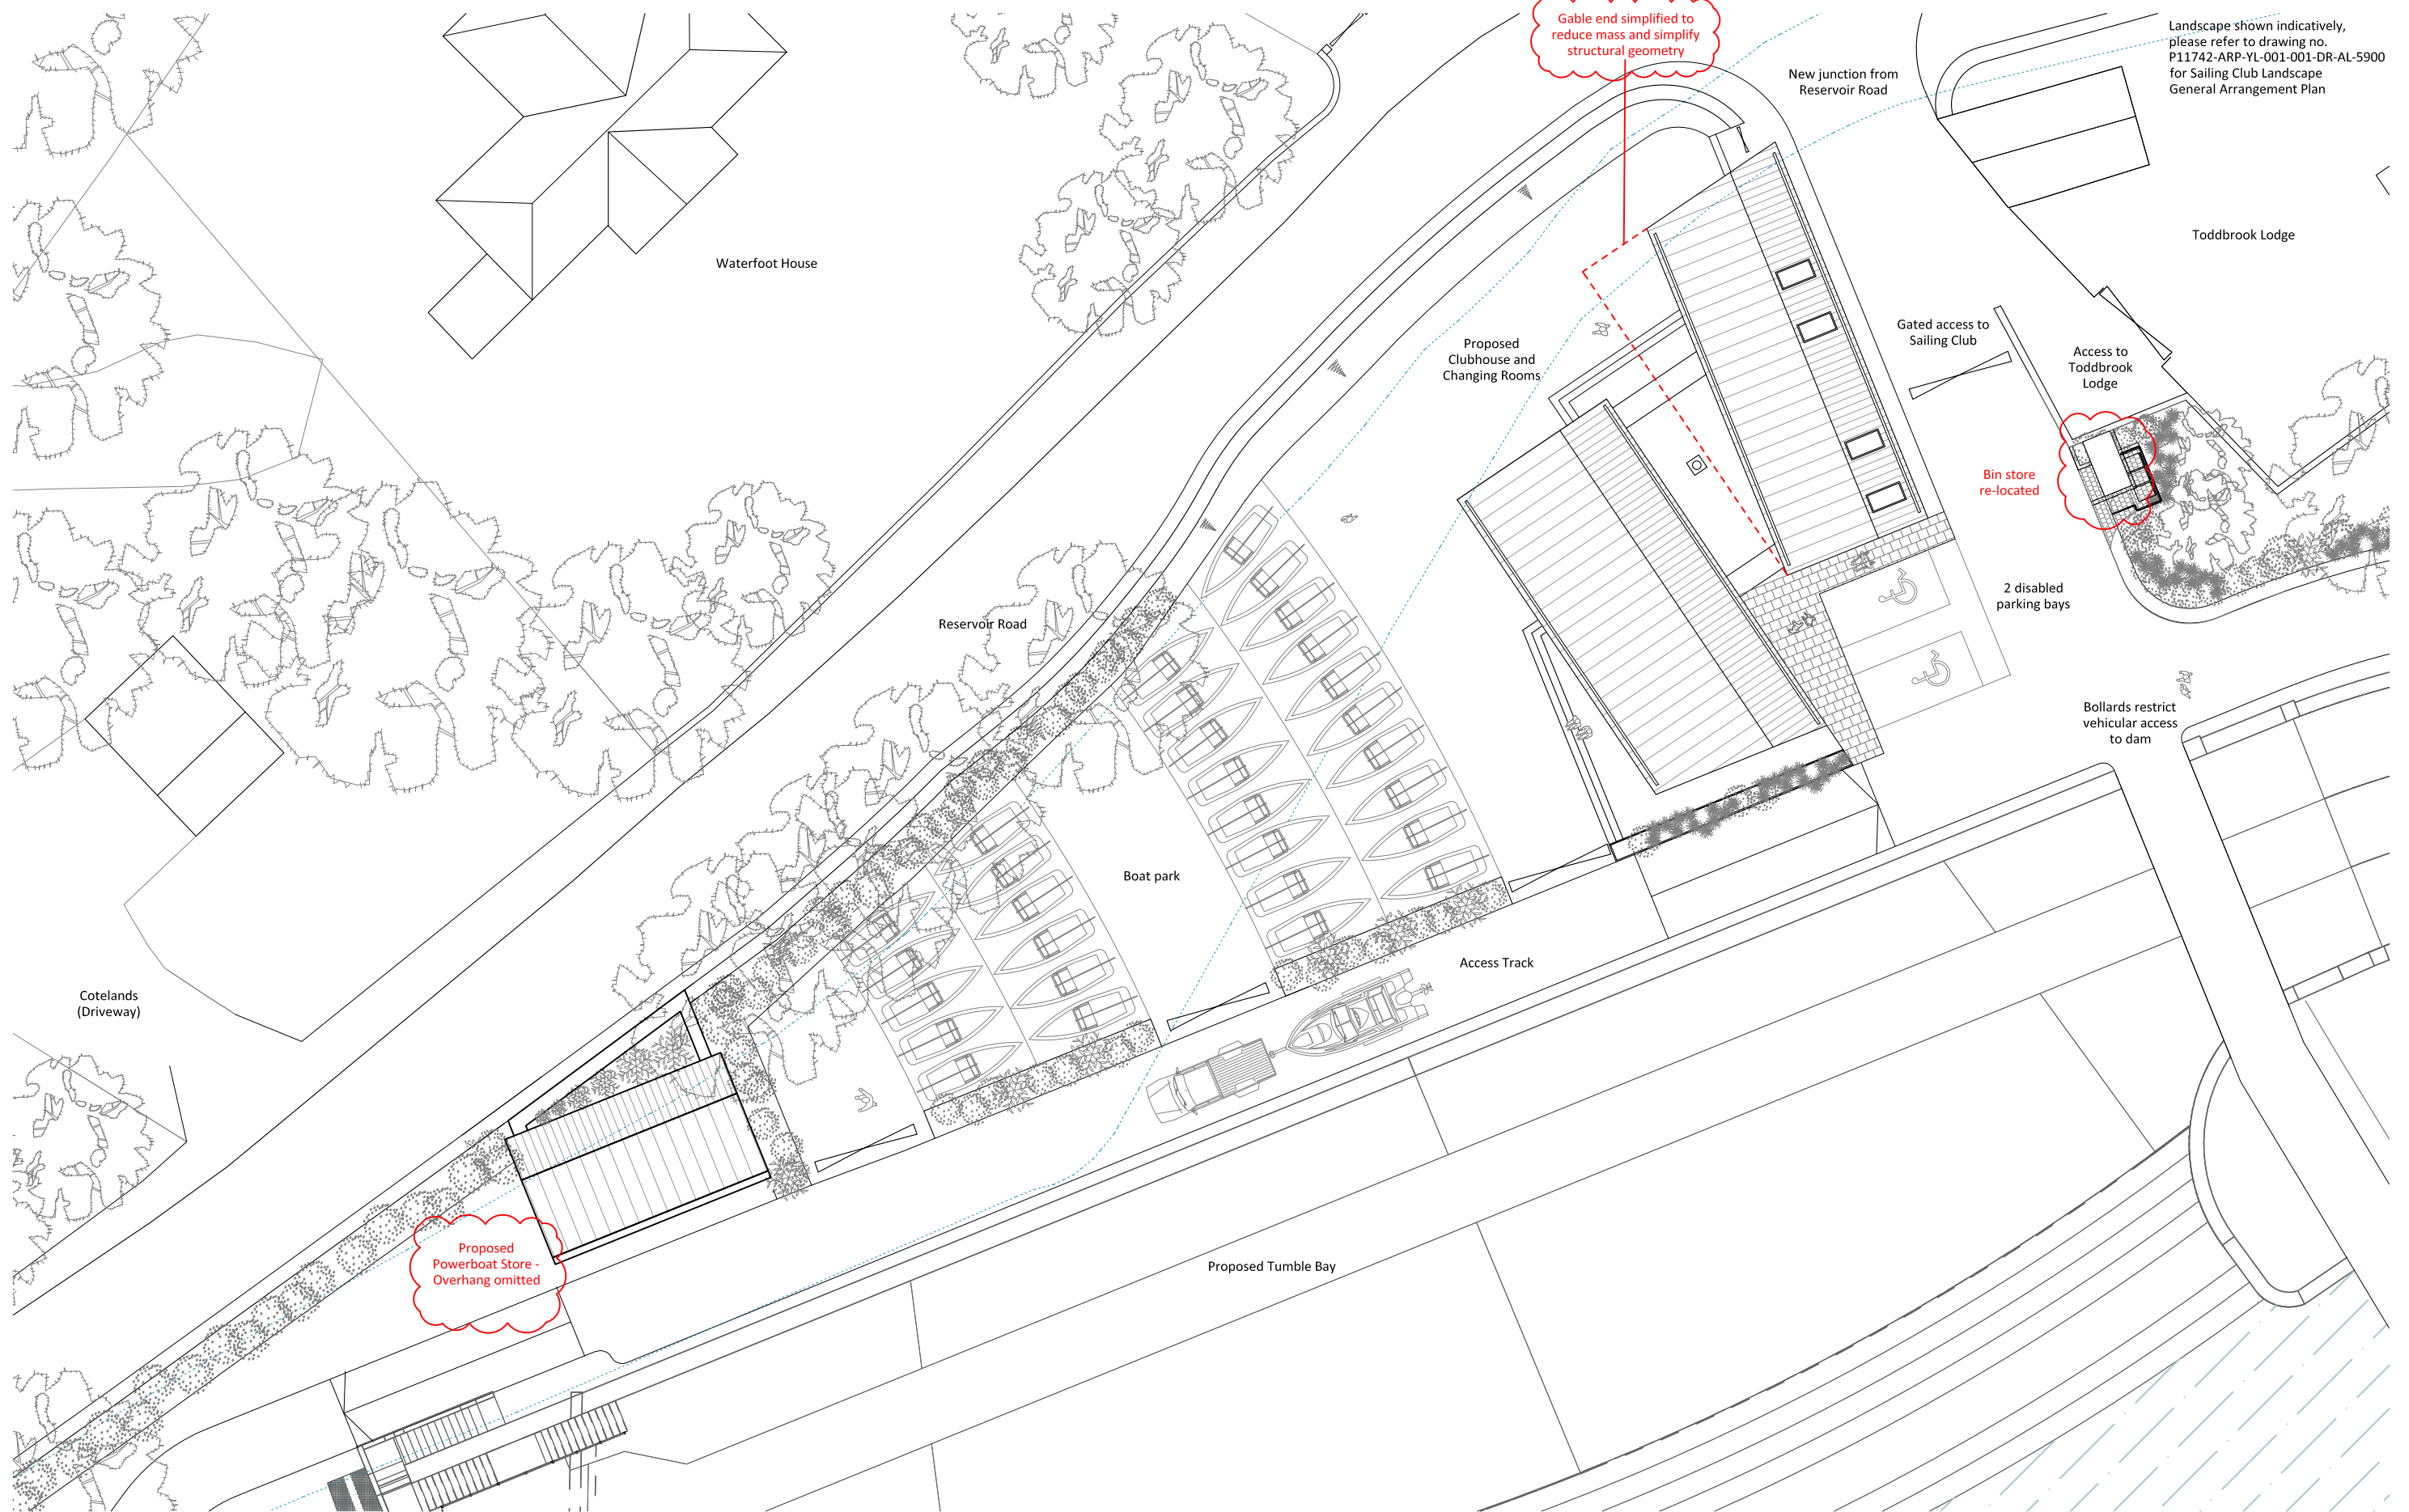

Sailing Club - Proposed Site Plan

1:250@A3

Toddbrook Sailing Club
Canal & River Trust

P11742-GG-YL-001-DR-A-5101

Revisions

S2 Suitable for Information **P04** Non material amendment application

