


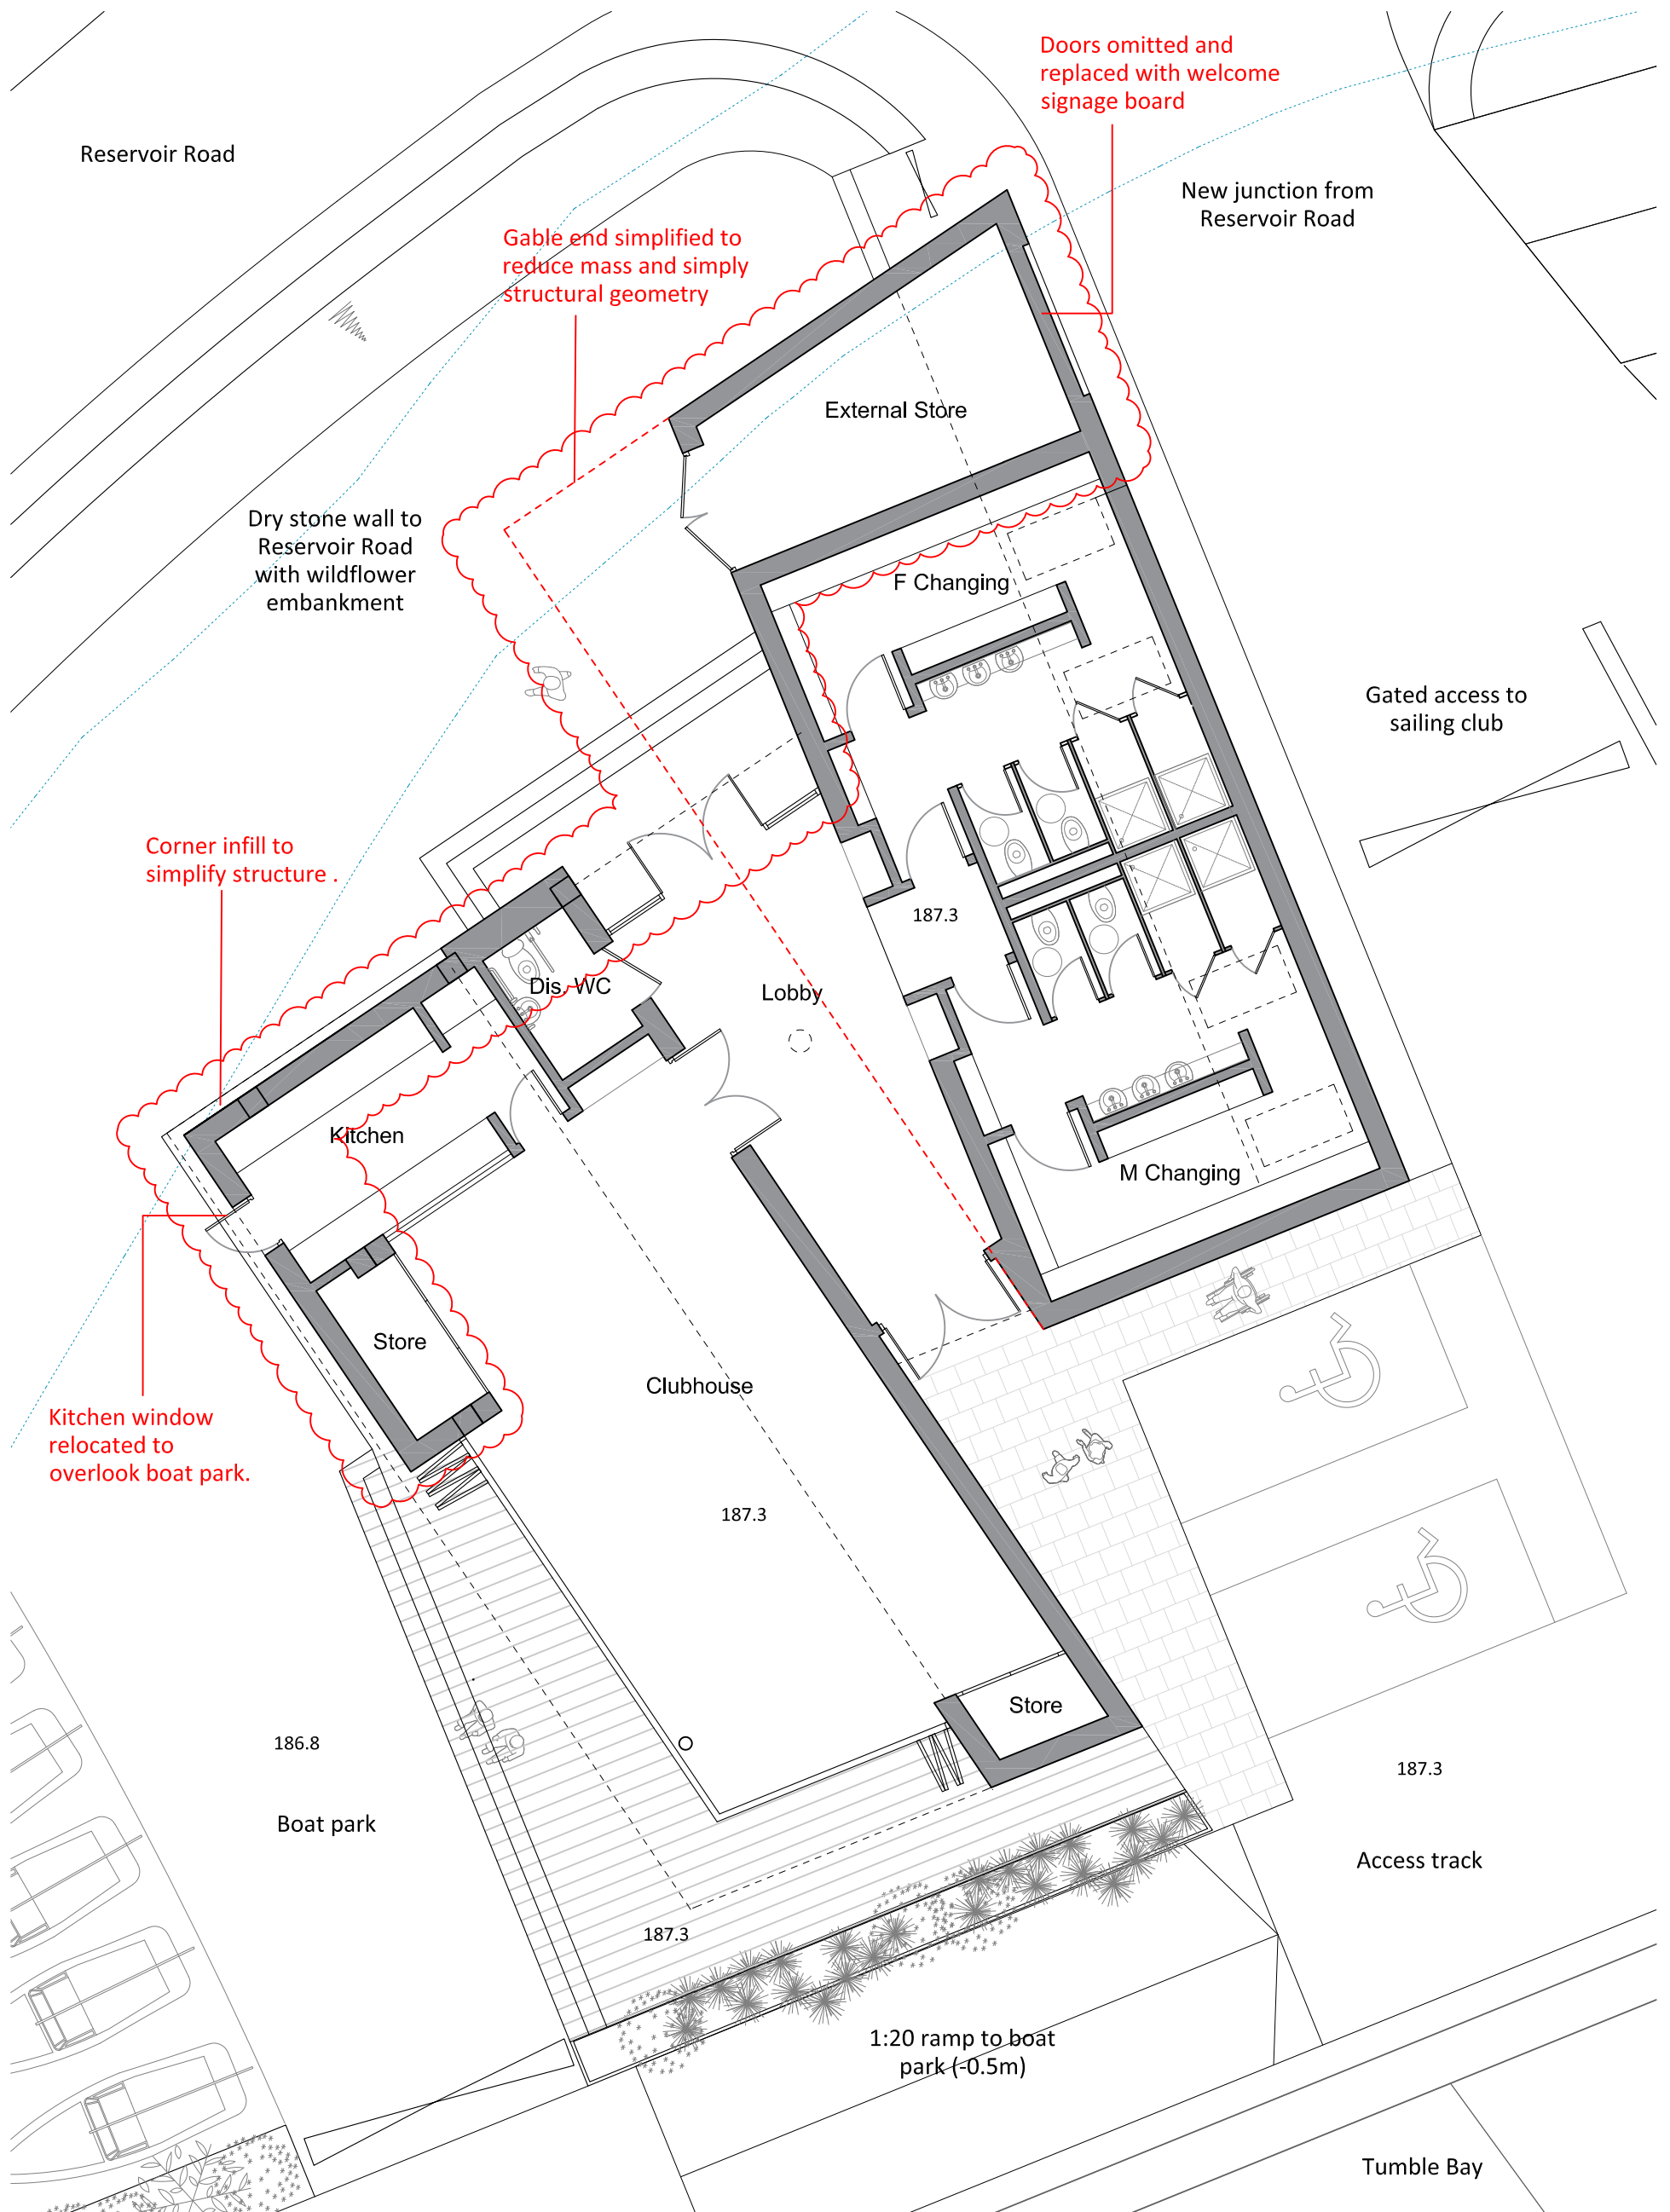

Clubhouse Ground Floor Plan - 1:100@A3