



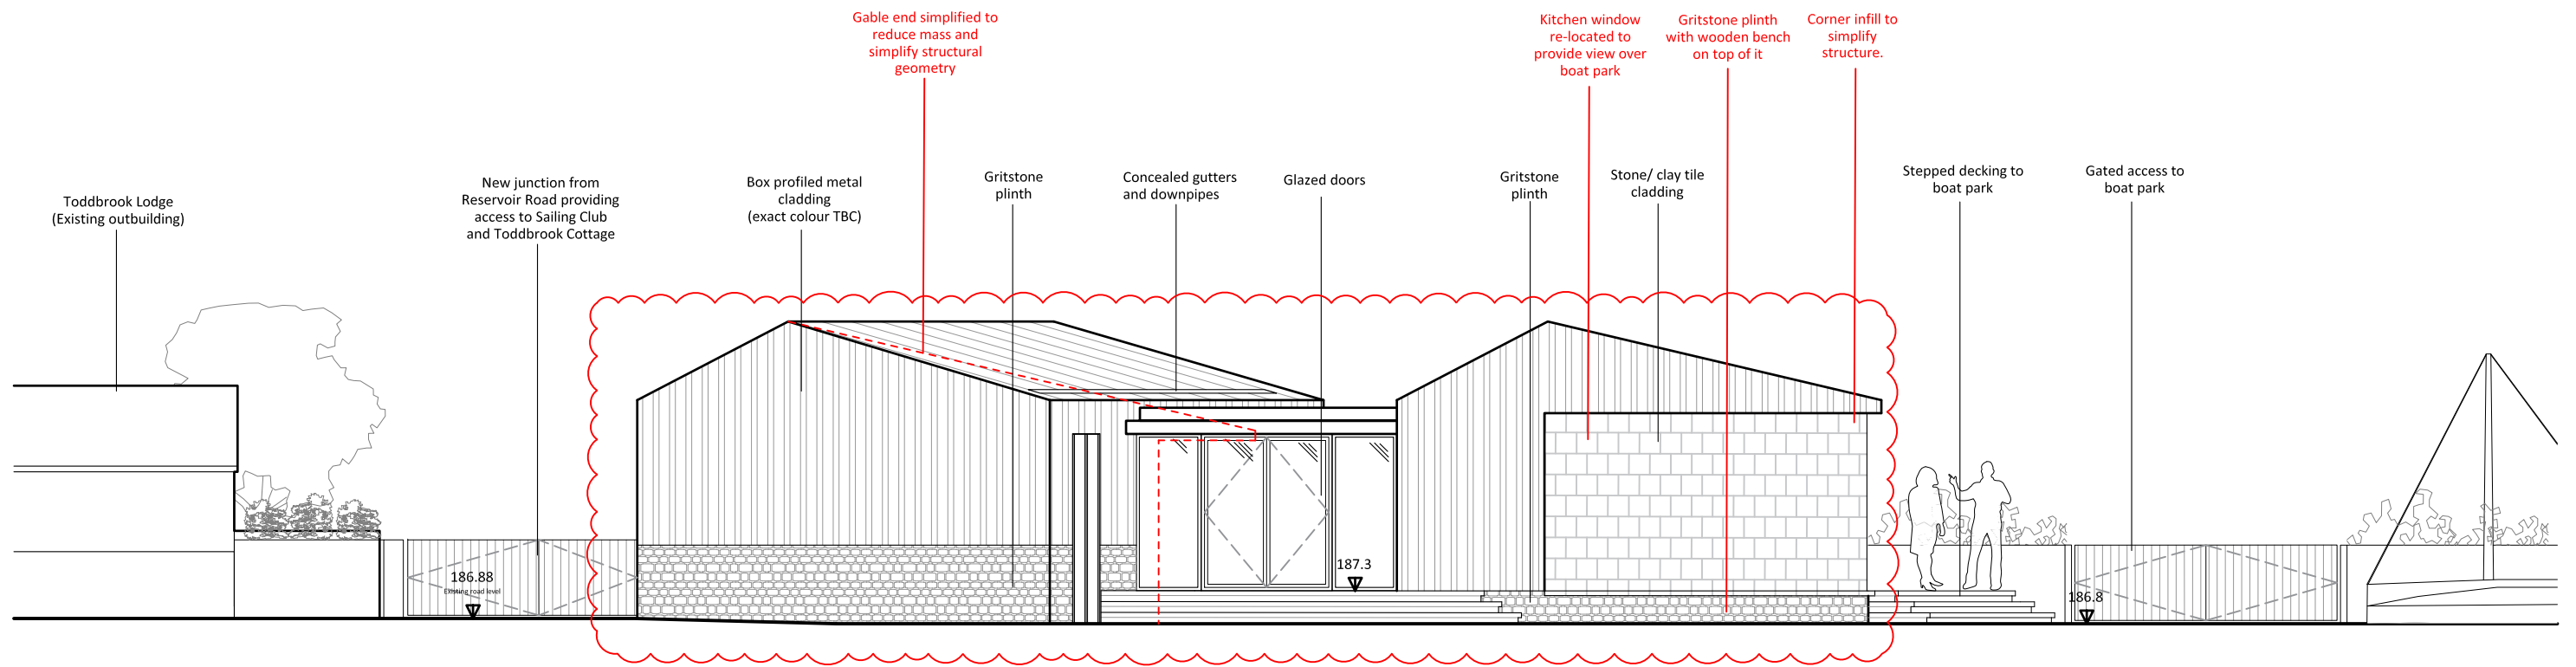

Clubhouse North Elevation - 1:100@A3

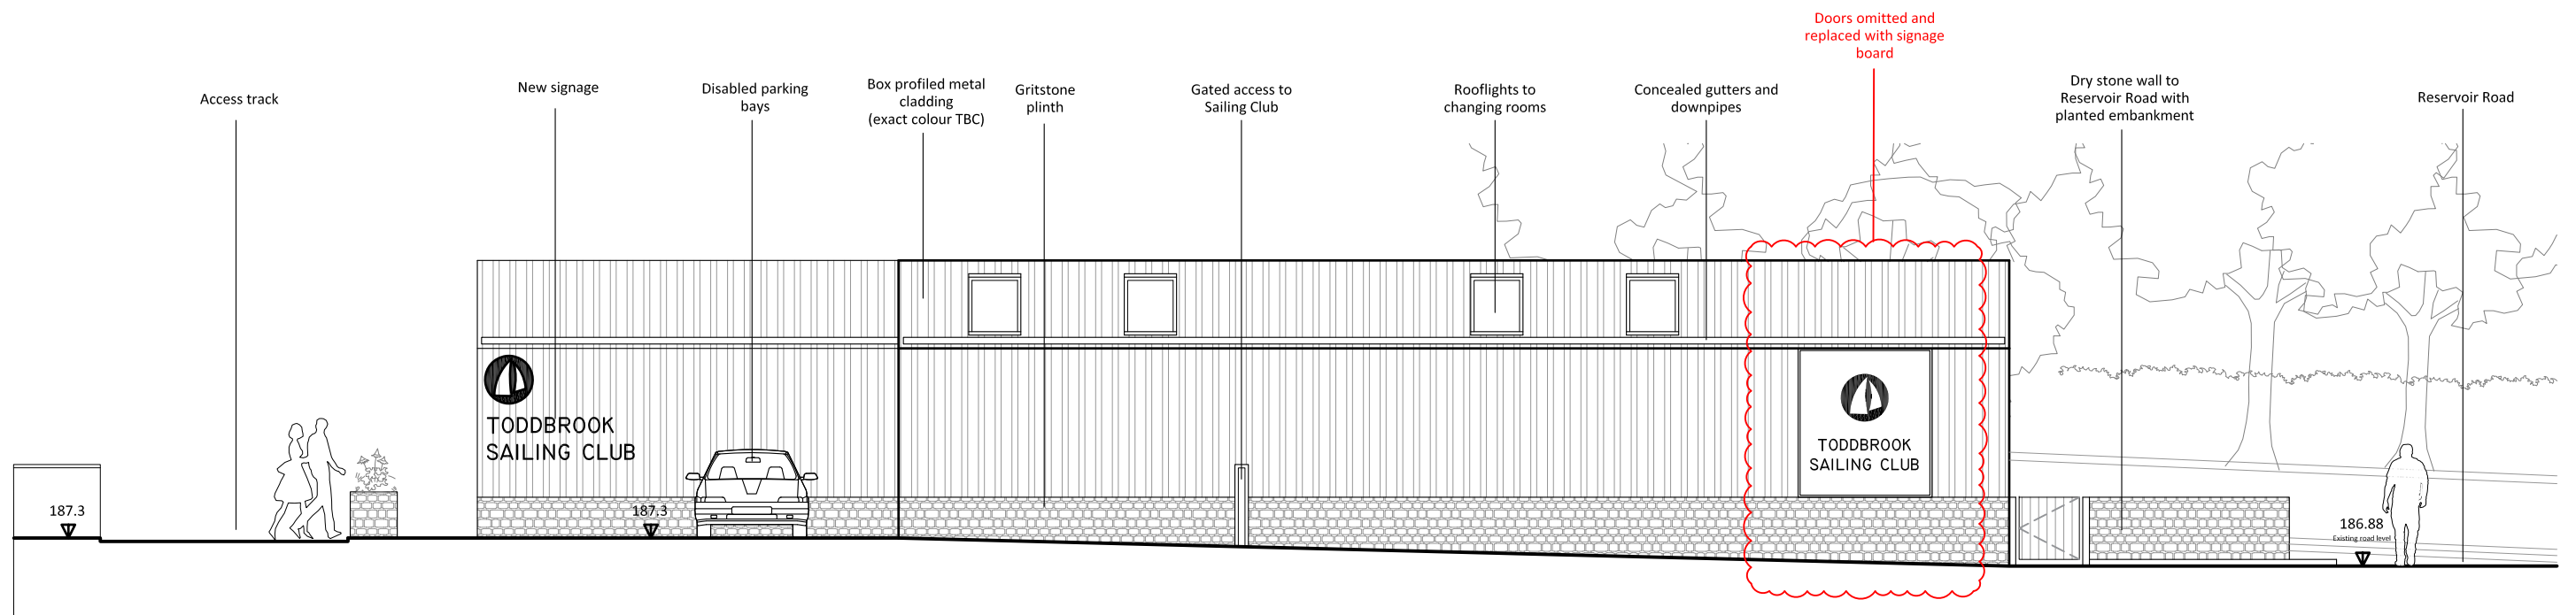

Clubhouse East Elevation - 1:100@A3