



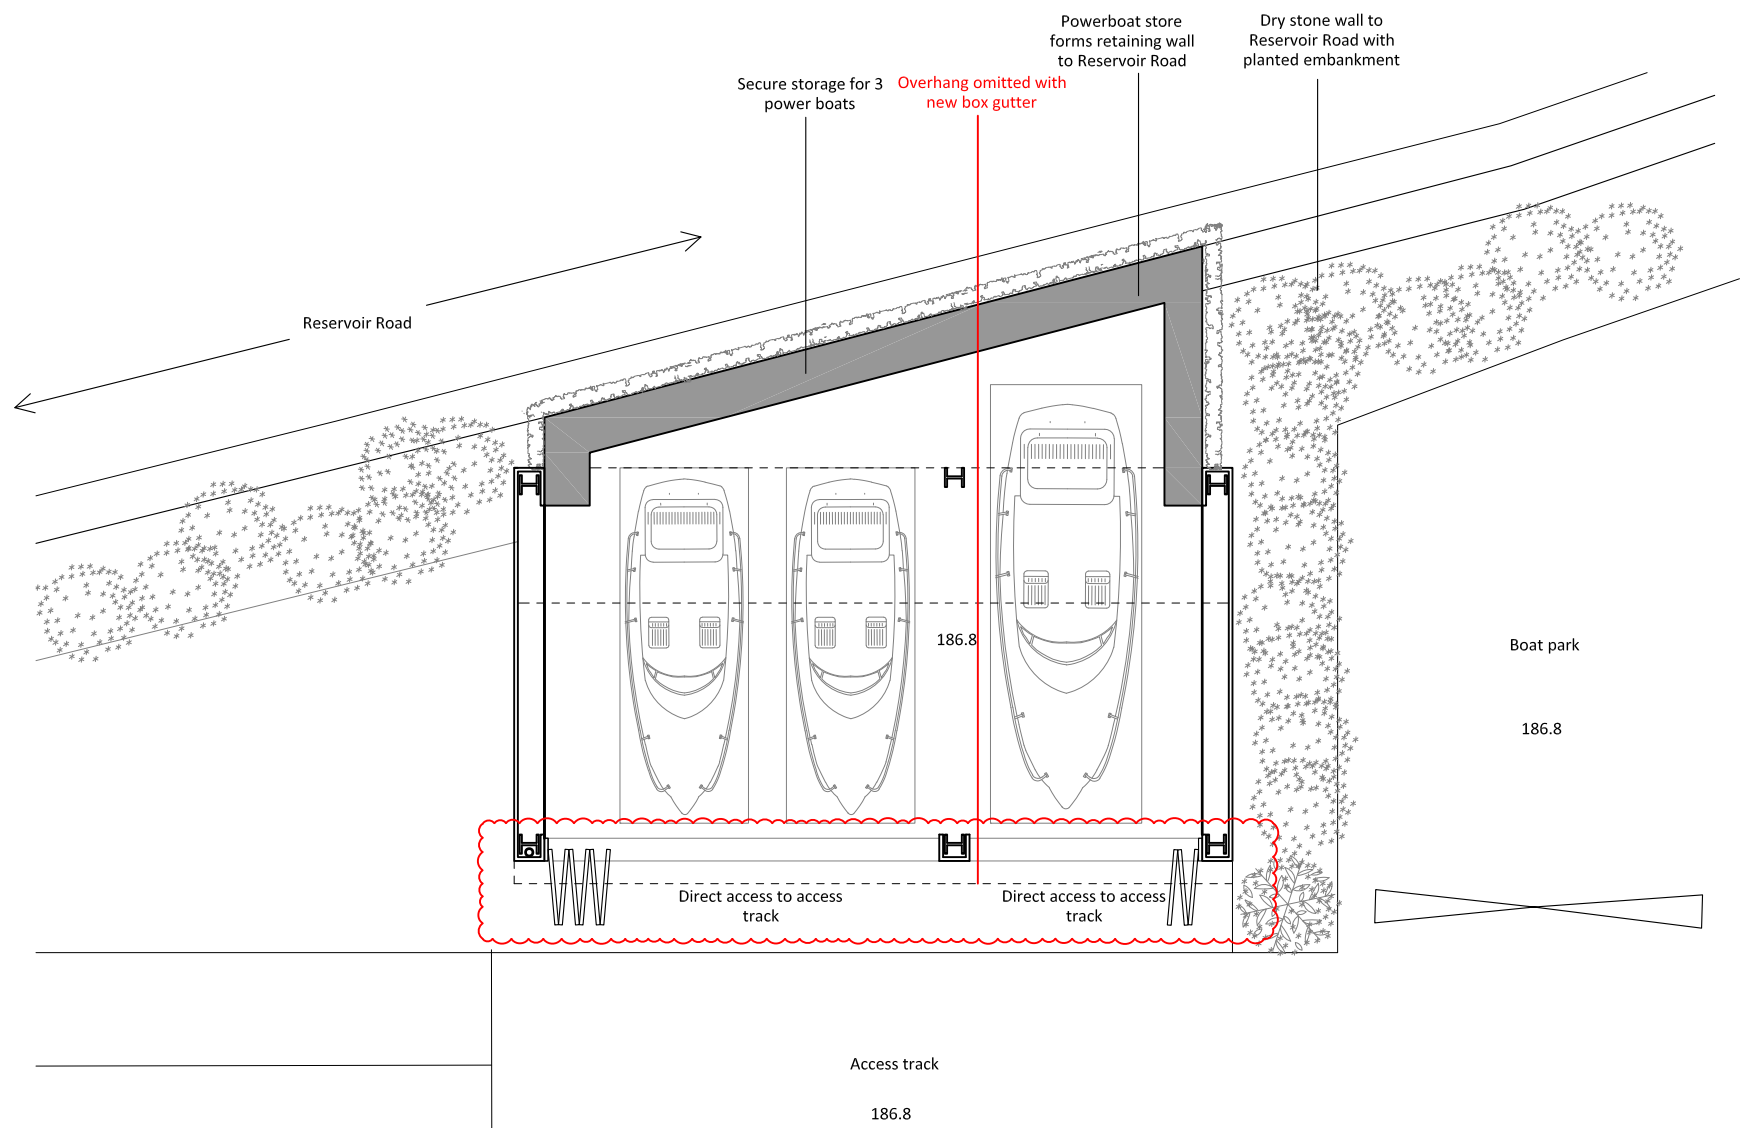

Ground Floor Plan (Boat Store) - 1:100@A3

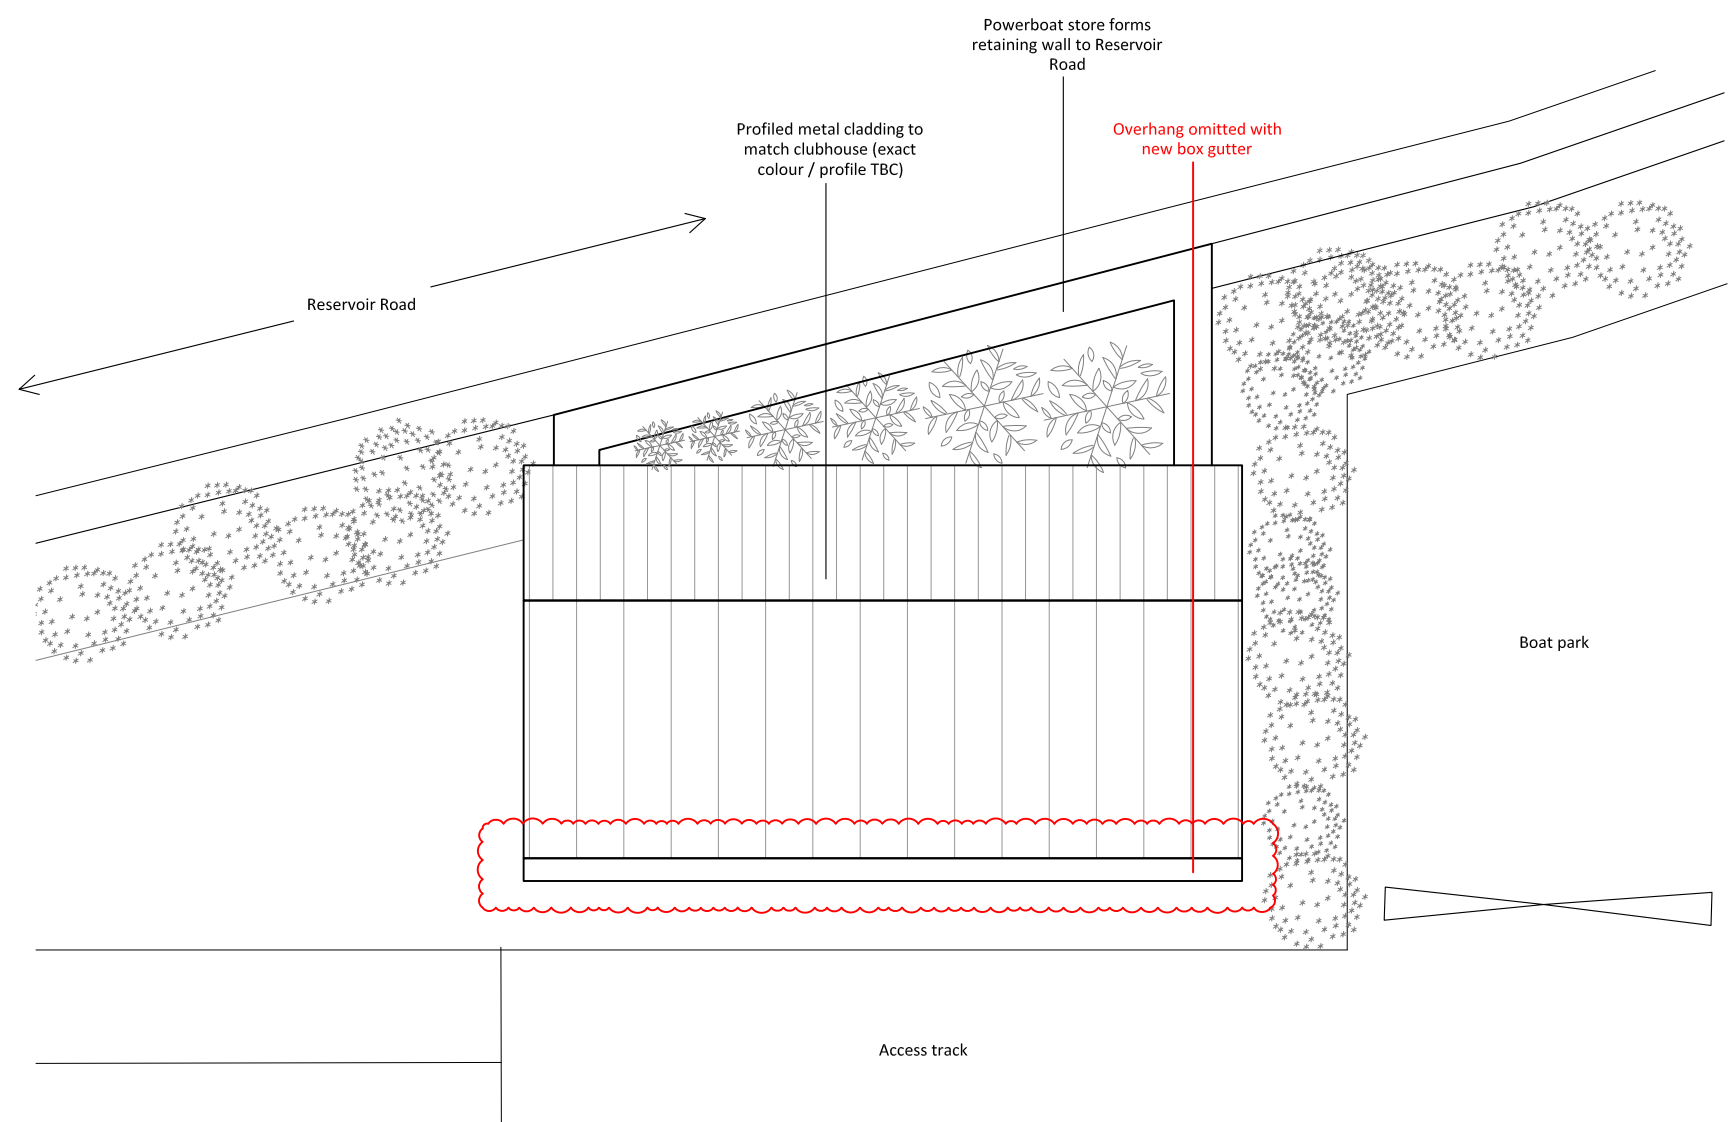

Roof Plan - 1:100@A3