



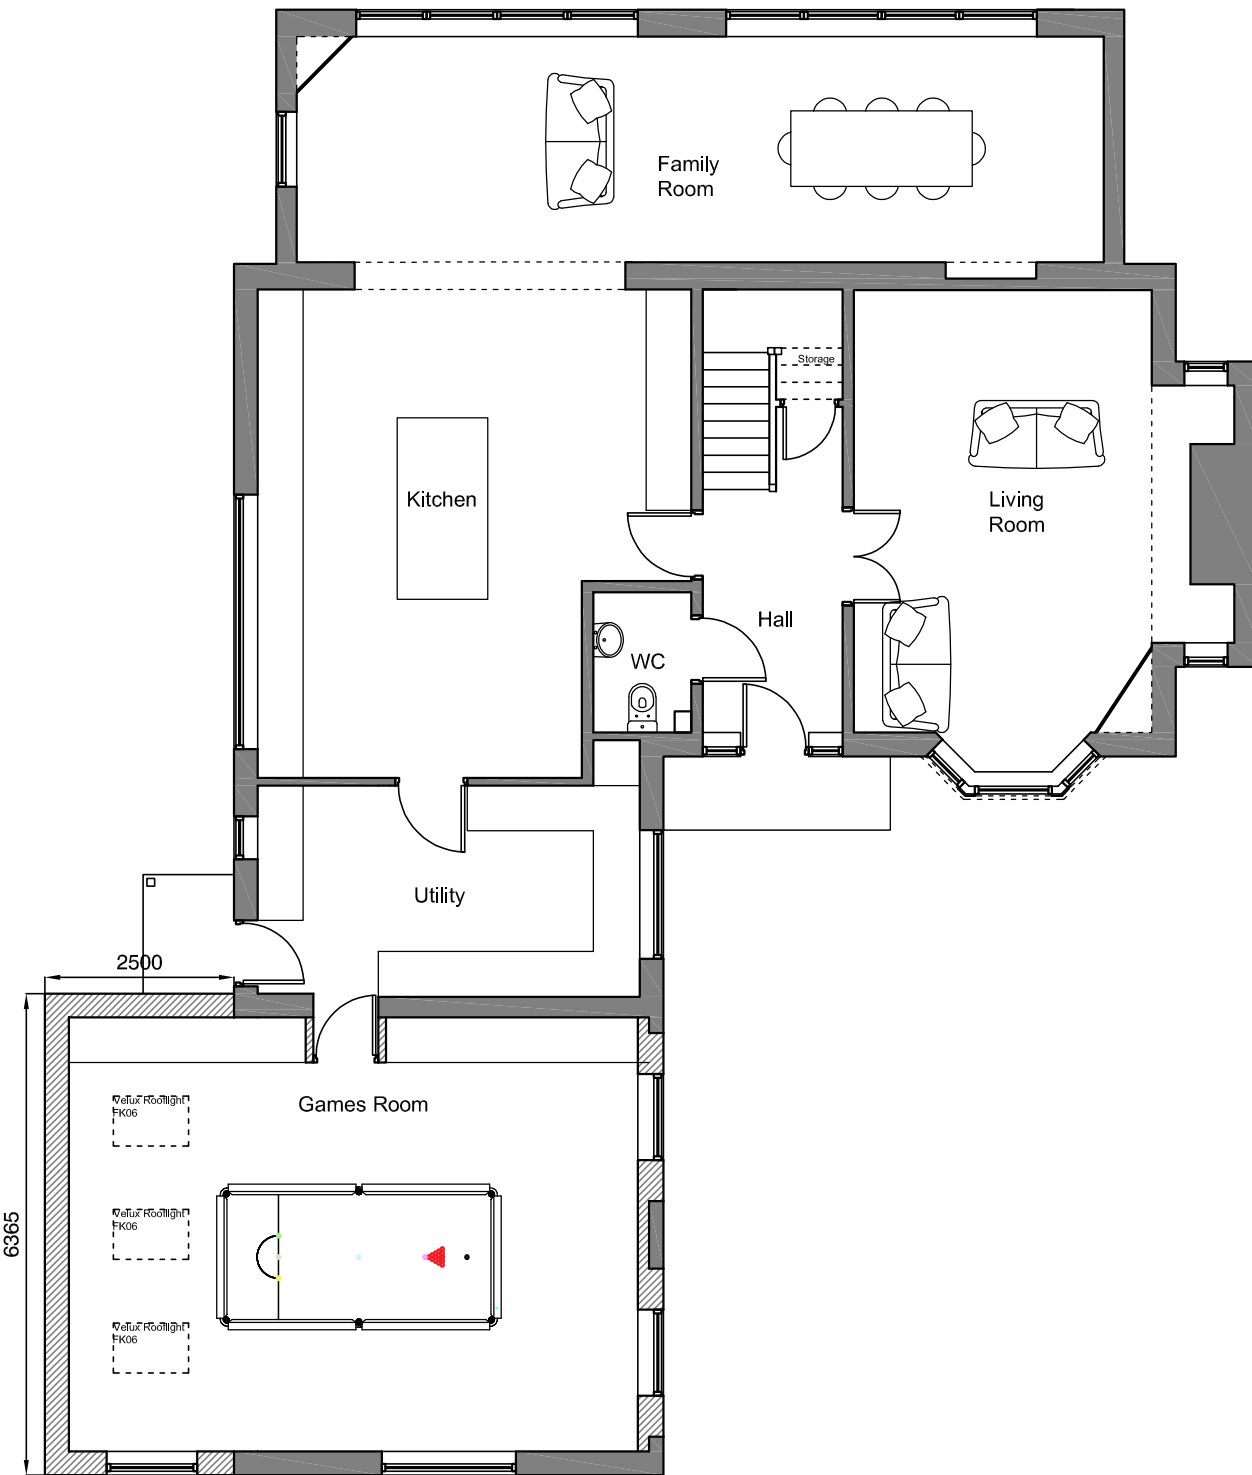

Ground Floor

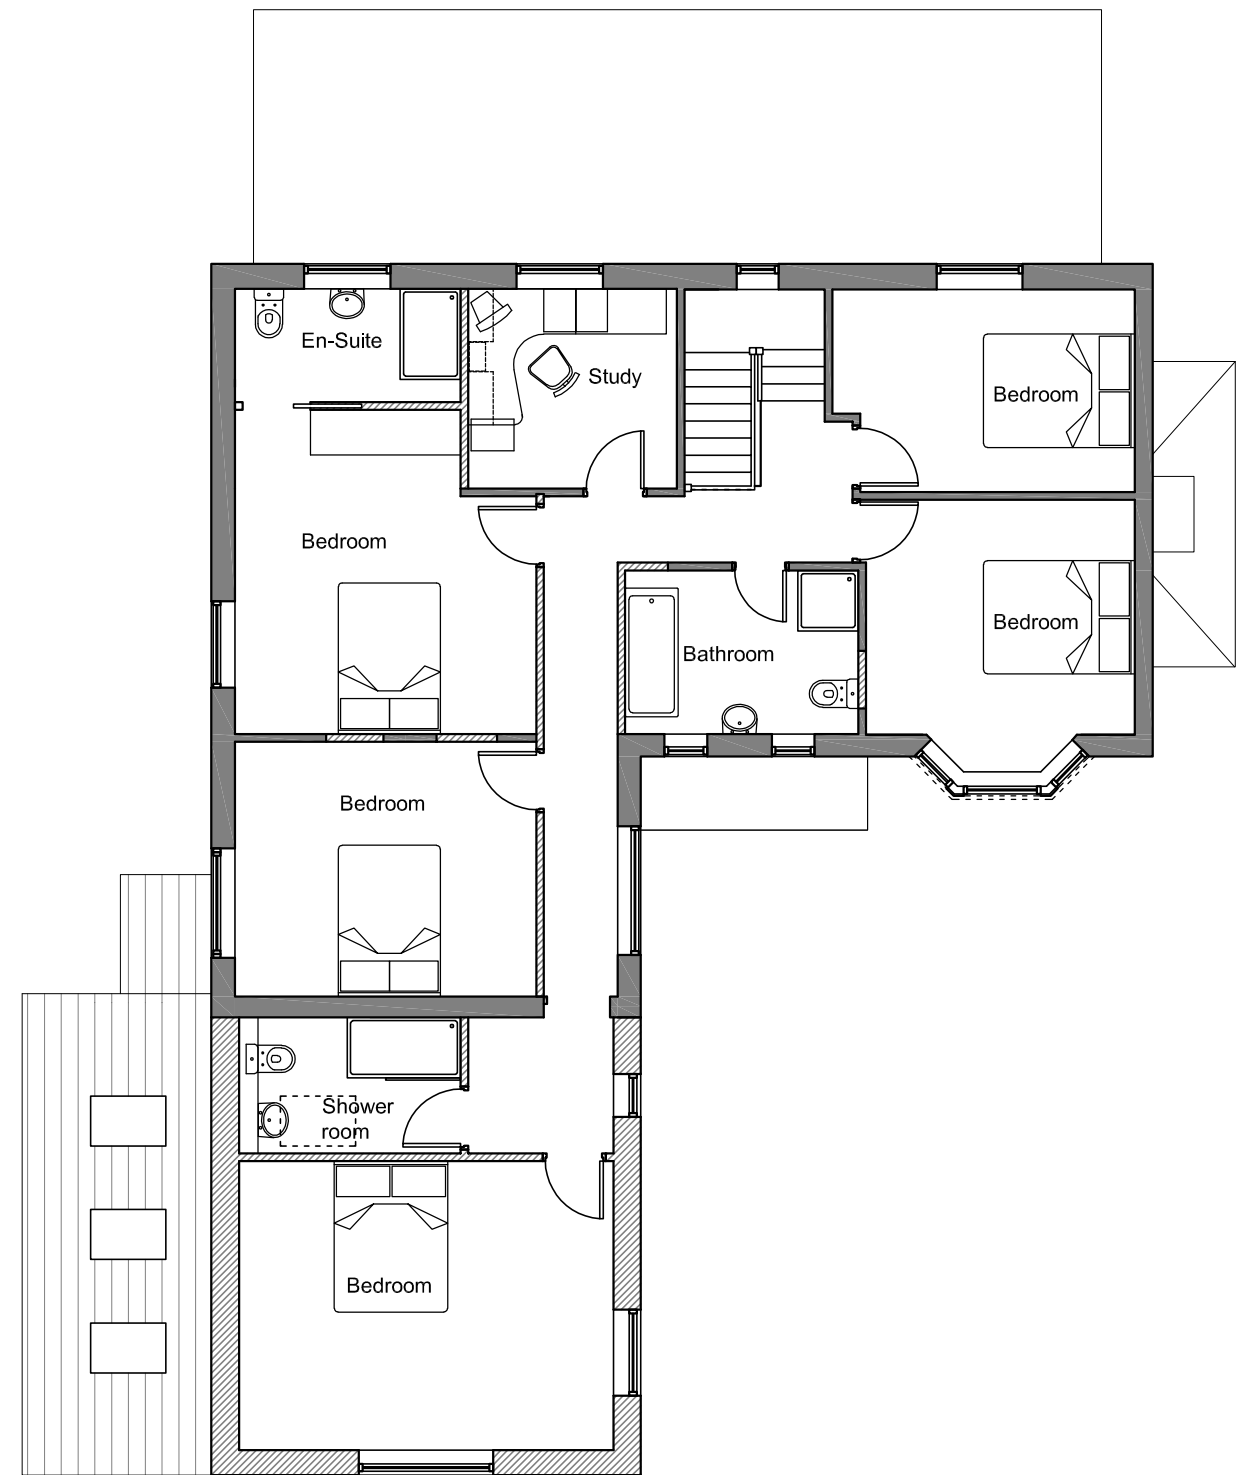

First Floor



SCALE 1:100
 CLIENTS/CONTRACTORS ARE ADVISED TO CLARIFY
 DIMENSIONS PRIOR TO SETTING OUT AND NOT TO
 SCALE OFF THE DRAWING



HIGH PEAK ARCHITECTS LTD

2nd Floor, Wharf House, Wharf Road, Whaley Bridge, High Peak, Derbys SK23 7AD
 Tel: 01663 719717 Web: www.highpeakarch.com Email: hpa@highpeakarch.com

Garage Conversion and Extension
 5 Hall Farm Close, Whaley Bridge

Proposed Plans
 1800.PL05