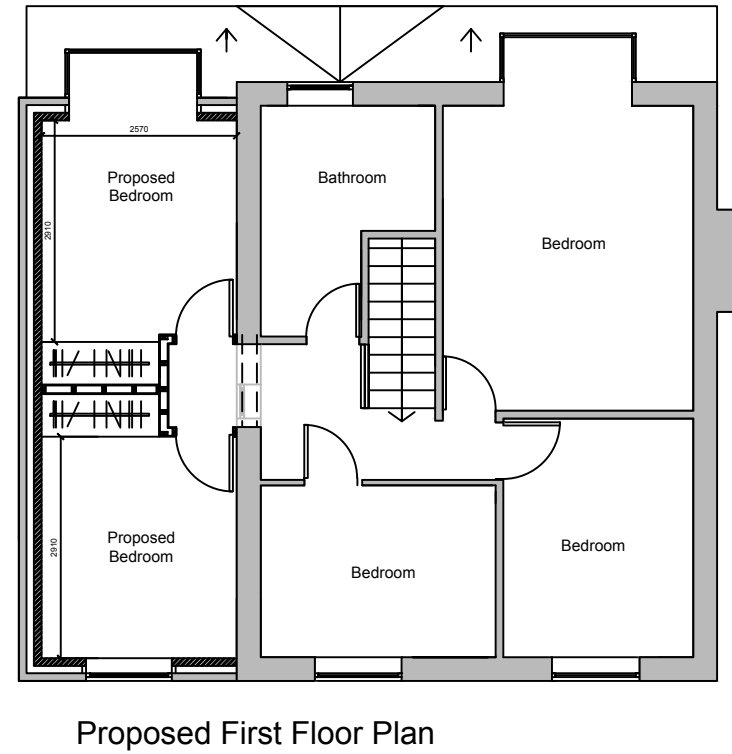
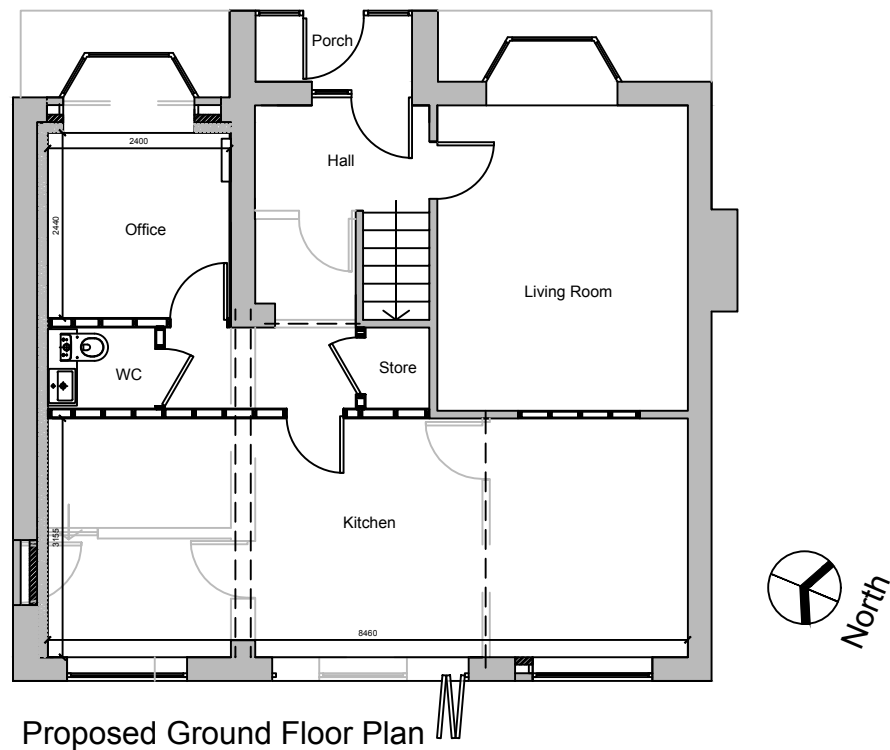


PLANMART

Address:

Mr & Mrs Wilde
7 Oakwood, Simmondley, Glossop, Derbyshire,
SK13 6XL

Project:

Proposed first floor side extension over existing
garage and garage conversion

Title:

Proposed Plans

Scale: 1:100 @ A3

Drawn:	Date:
C.K.	December 2023

Project no.:	Drawing no.:
3247	3247-003

PLANMART LIMITED
9, GEORGE STREET, GLOSSOP,
DERBYSHIRE SK13 8AY.
TEL: 01457 863153