




1. Elevation photograph from west showing storm porch and existing front door



2. Elevation photograph from east showing storm porch

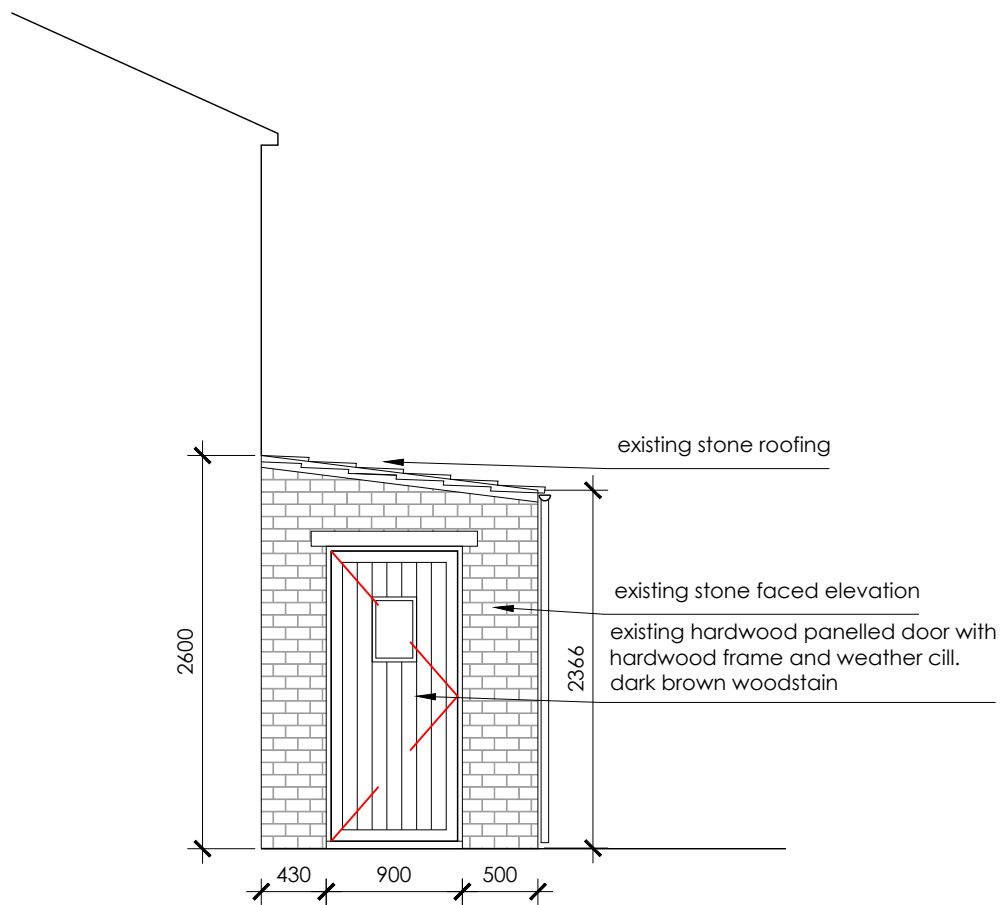

3. Elevation :measured elevation of storm porch and existing front door.
Door and frame to be replaced: Scale 1:50



4.Detail photograph of existing stained HW front door and surround.
Door and frame to be replaced

Proprietary insulated Composite Door and frame with vision panel and weather cill. Brown colour and appearance / proportions to match existing timber door



5. Detail of proposed replacement door and frame: NTS

P1 10.02.2024 PLANNING OFFICER COMMENT:ELEVATION
JH REDUCED TO 1:50 SCALE

project Proposed Replacement Front Door	client Susan Moss	drawing title Elevation & Images	scale @ A3 Varies	rev date 01.01.2024	drawn
location Top Of The Hill Farm, Park Road, Hadfield Glossop SK13 1EP			job number	drawing number SK001	revision P1