


EXISTING ELEVATIONS 1:100


NORTH

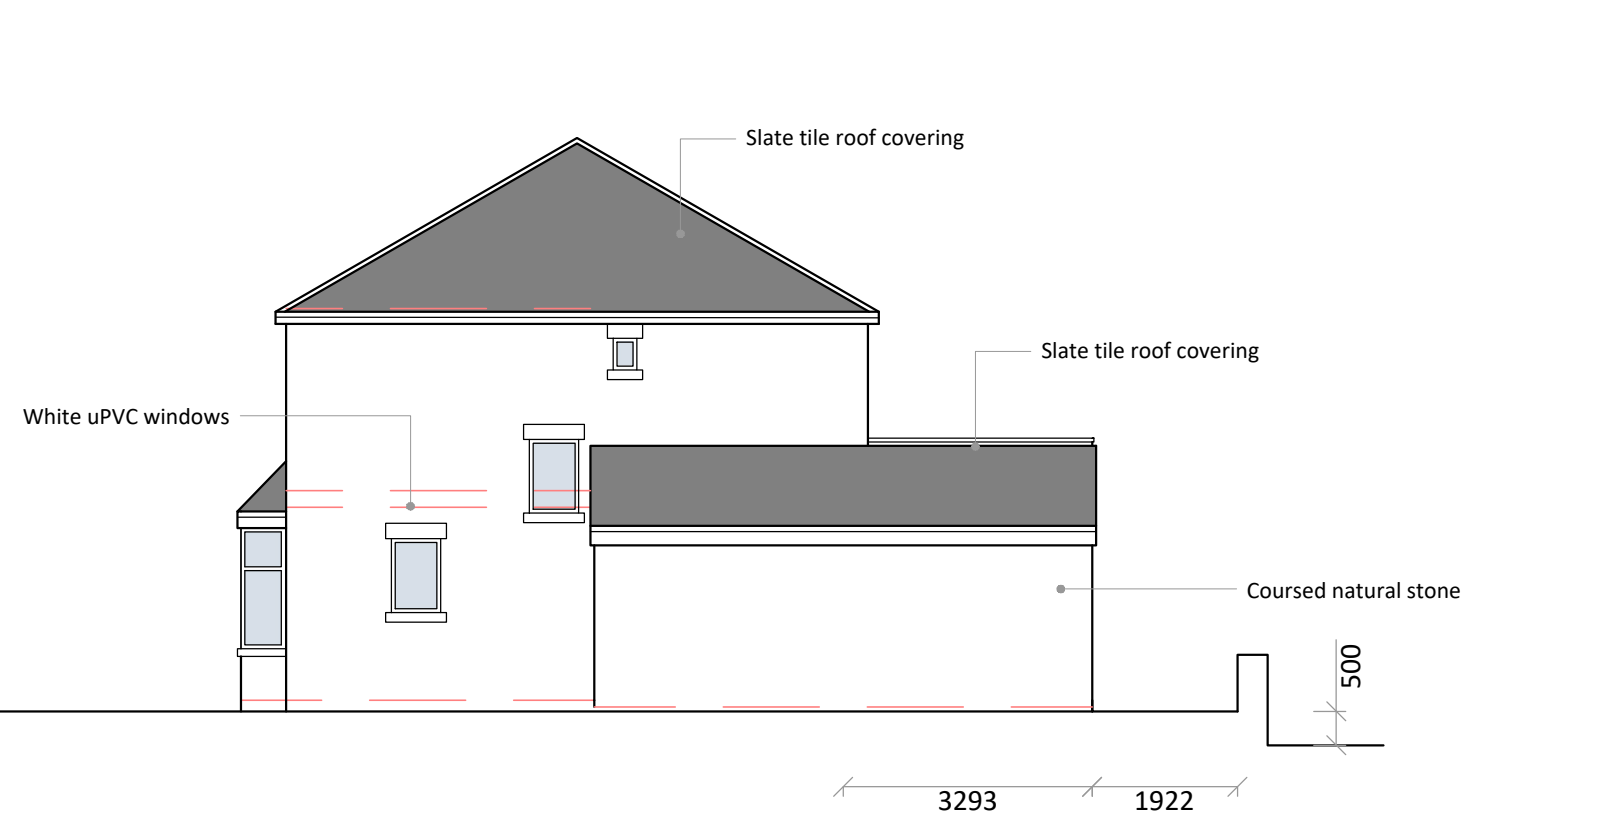


EAST



SOUTH

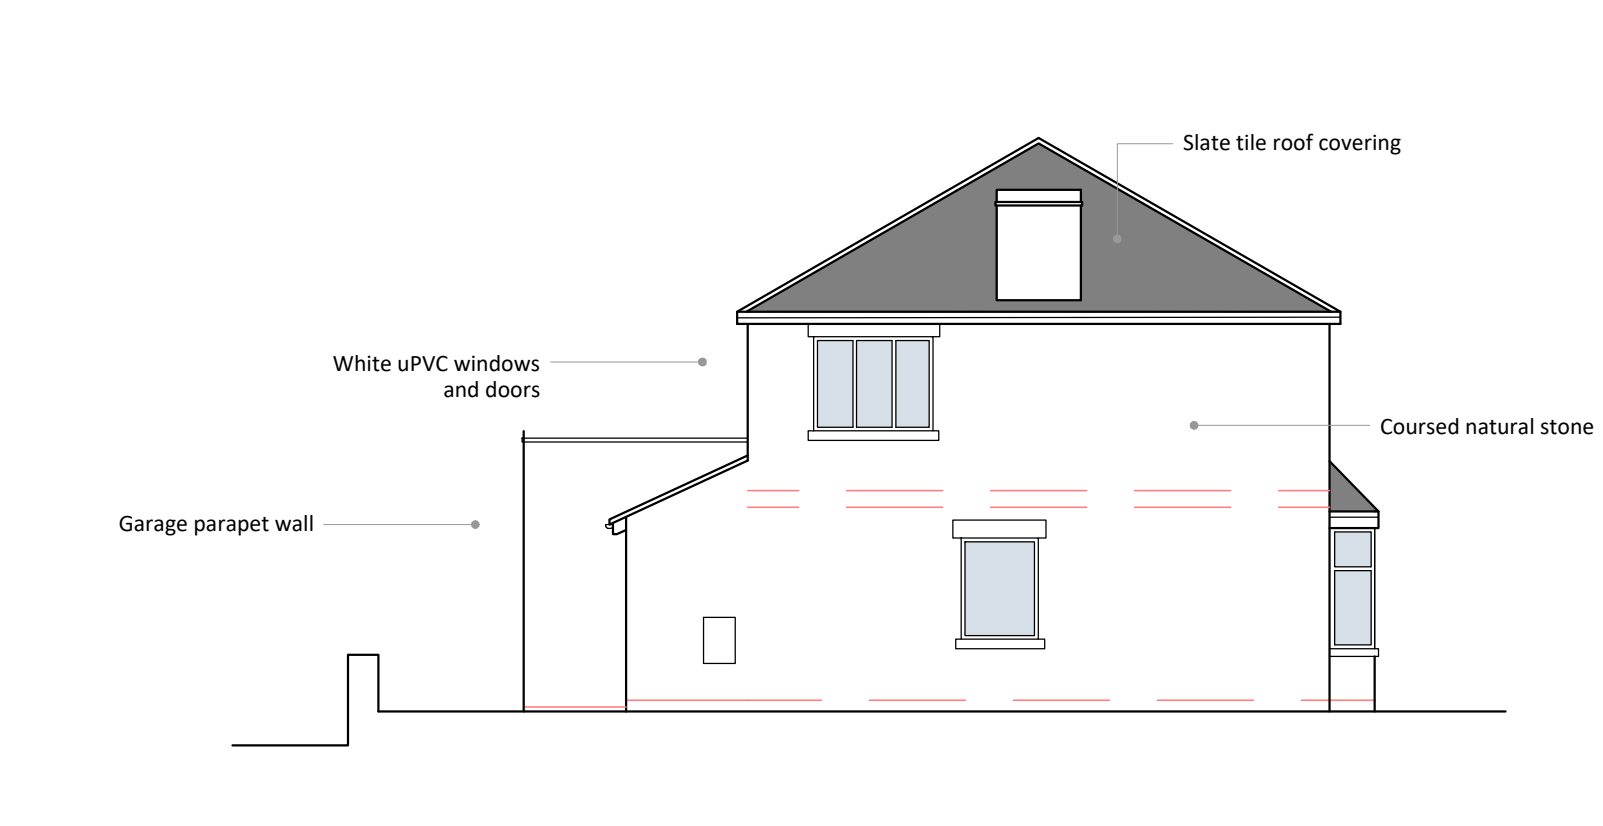


WEST

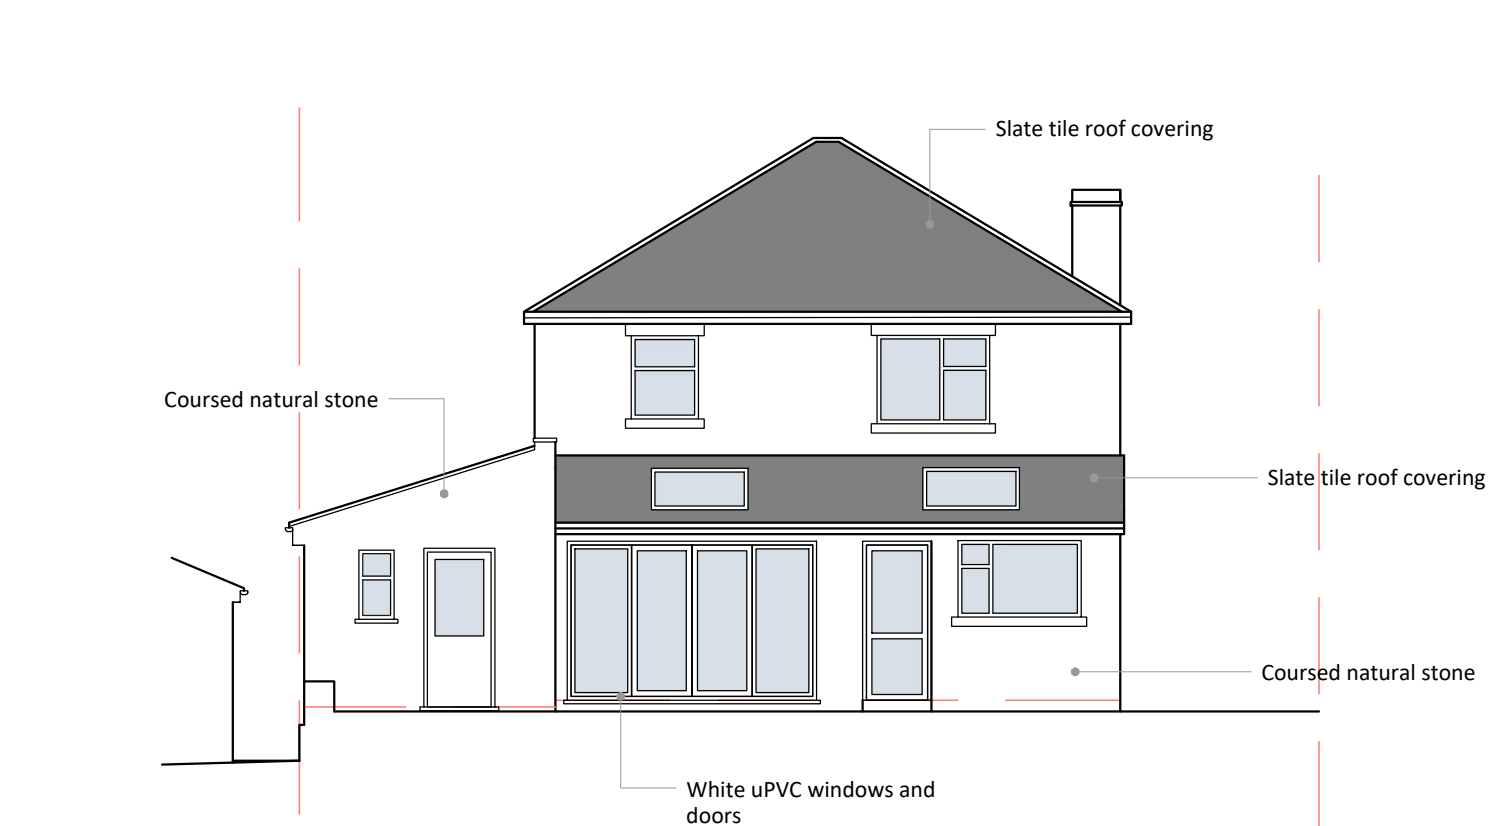

PROPOSED ELEVATIONS 1:100

NORTH

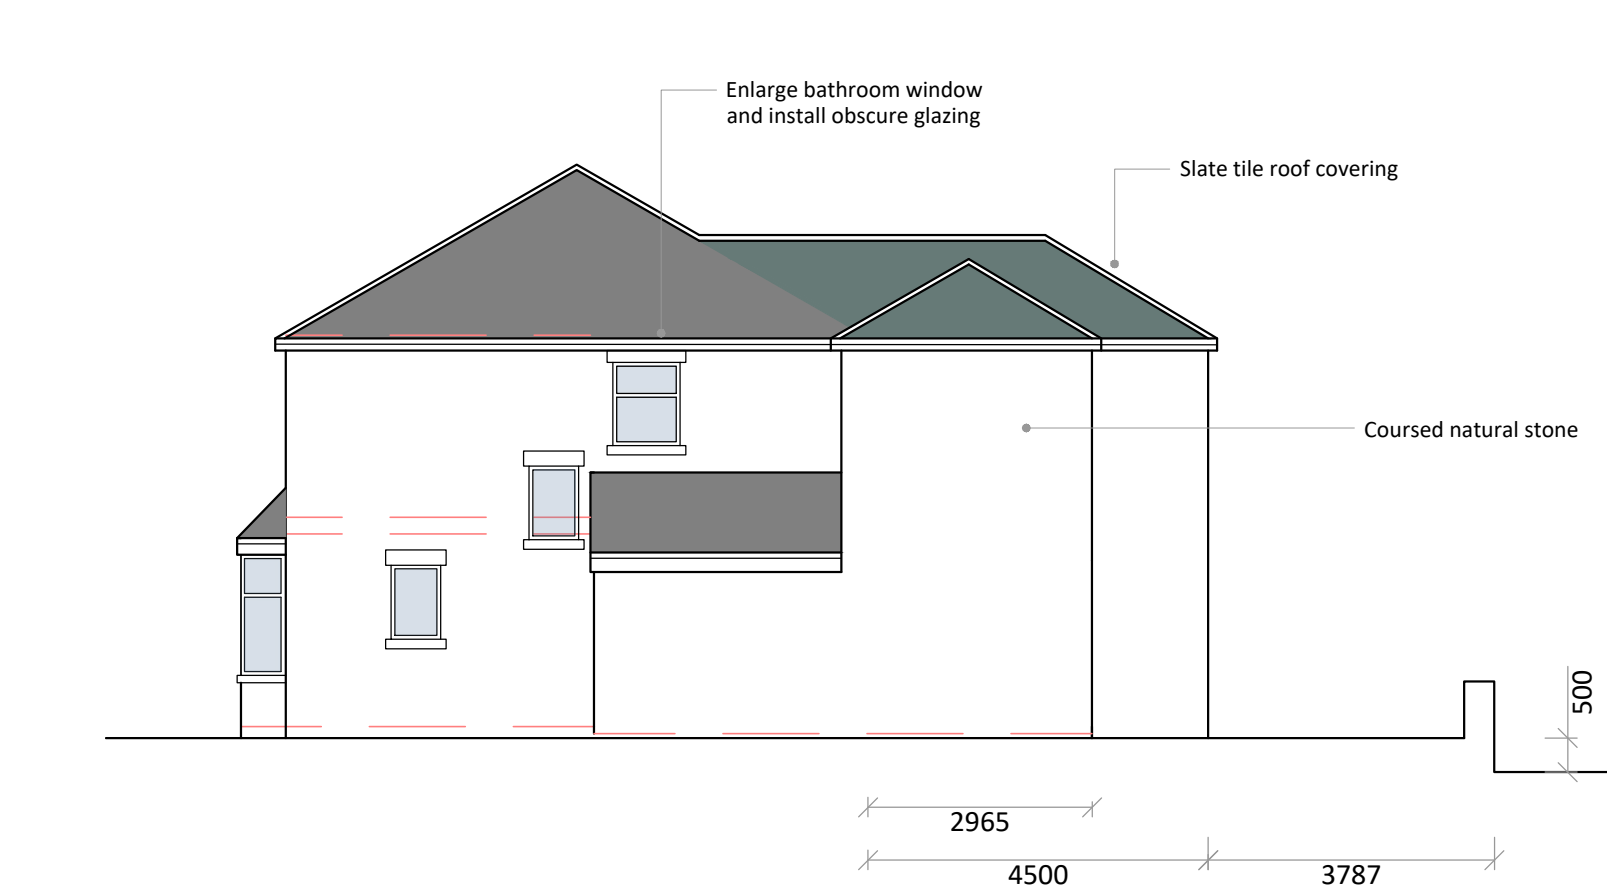

EAST



SOUTH




WEST



LOCATION PLAN 1:1250



SITE PLAN 1:200

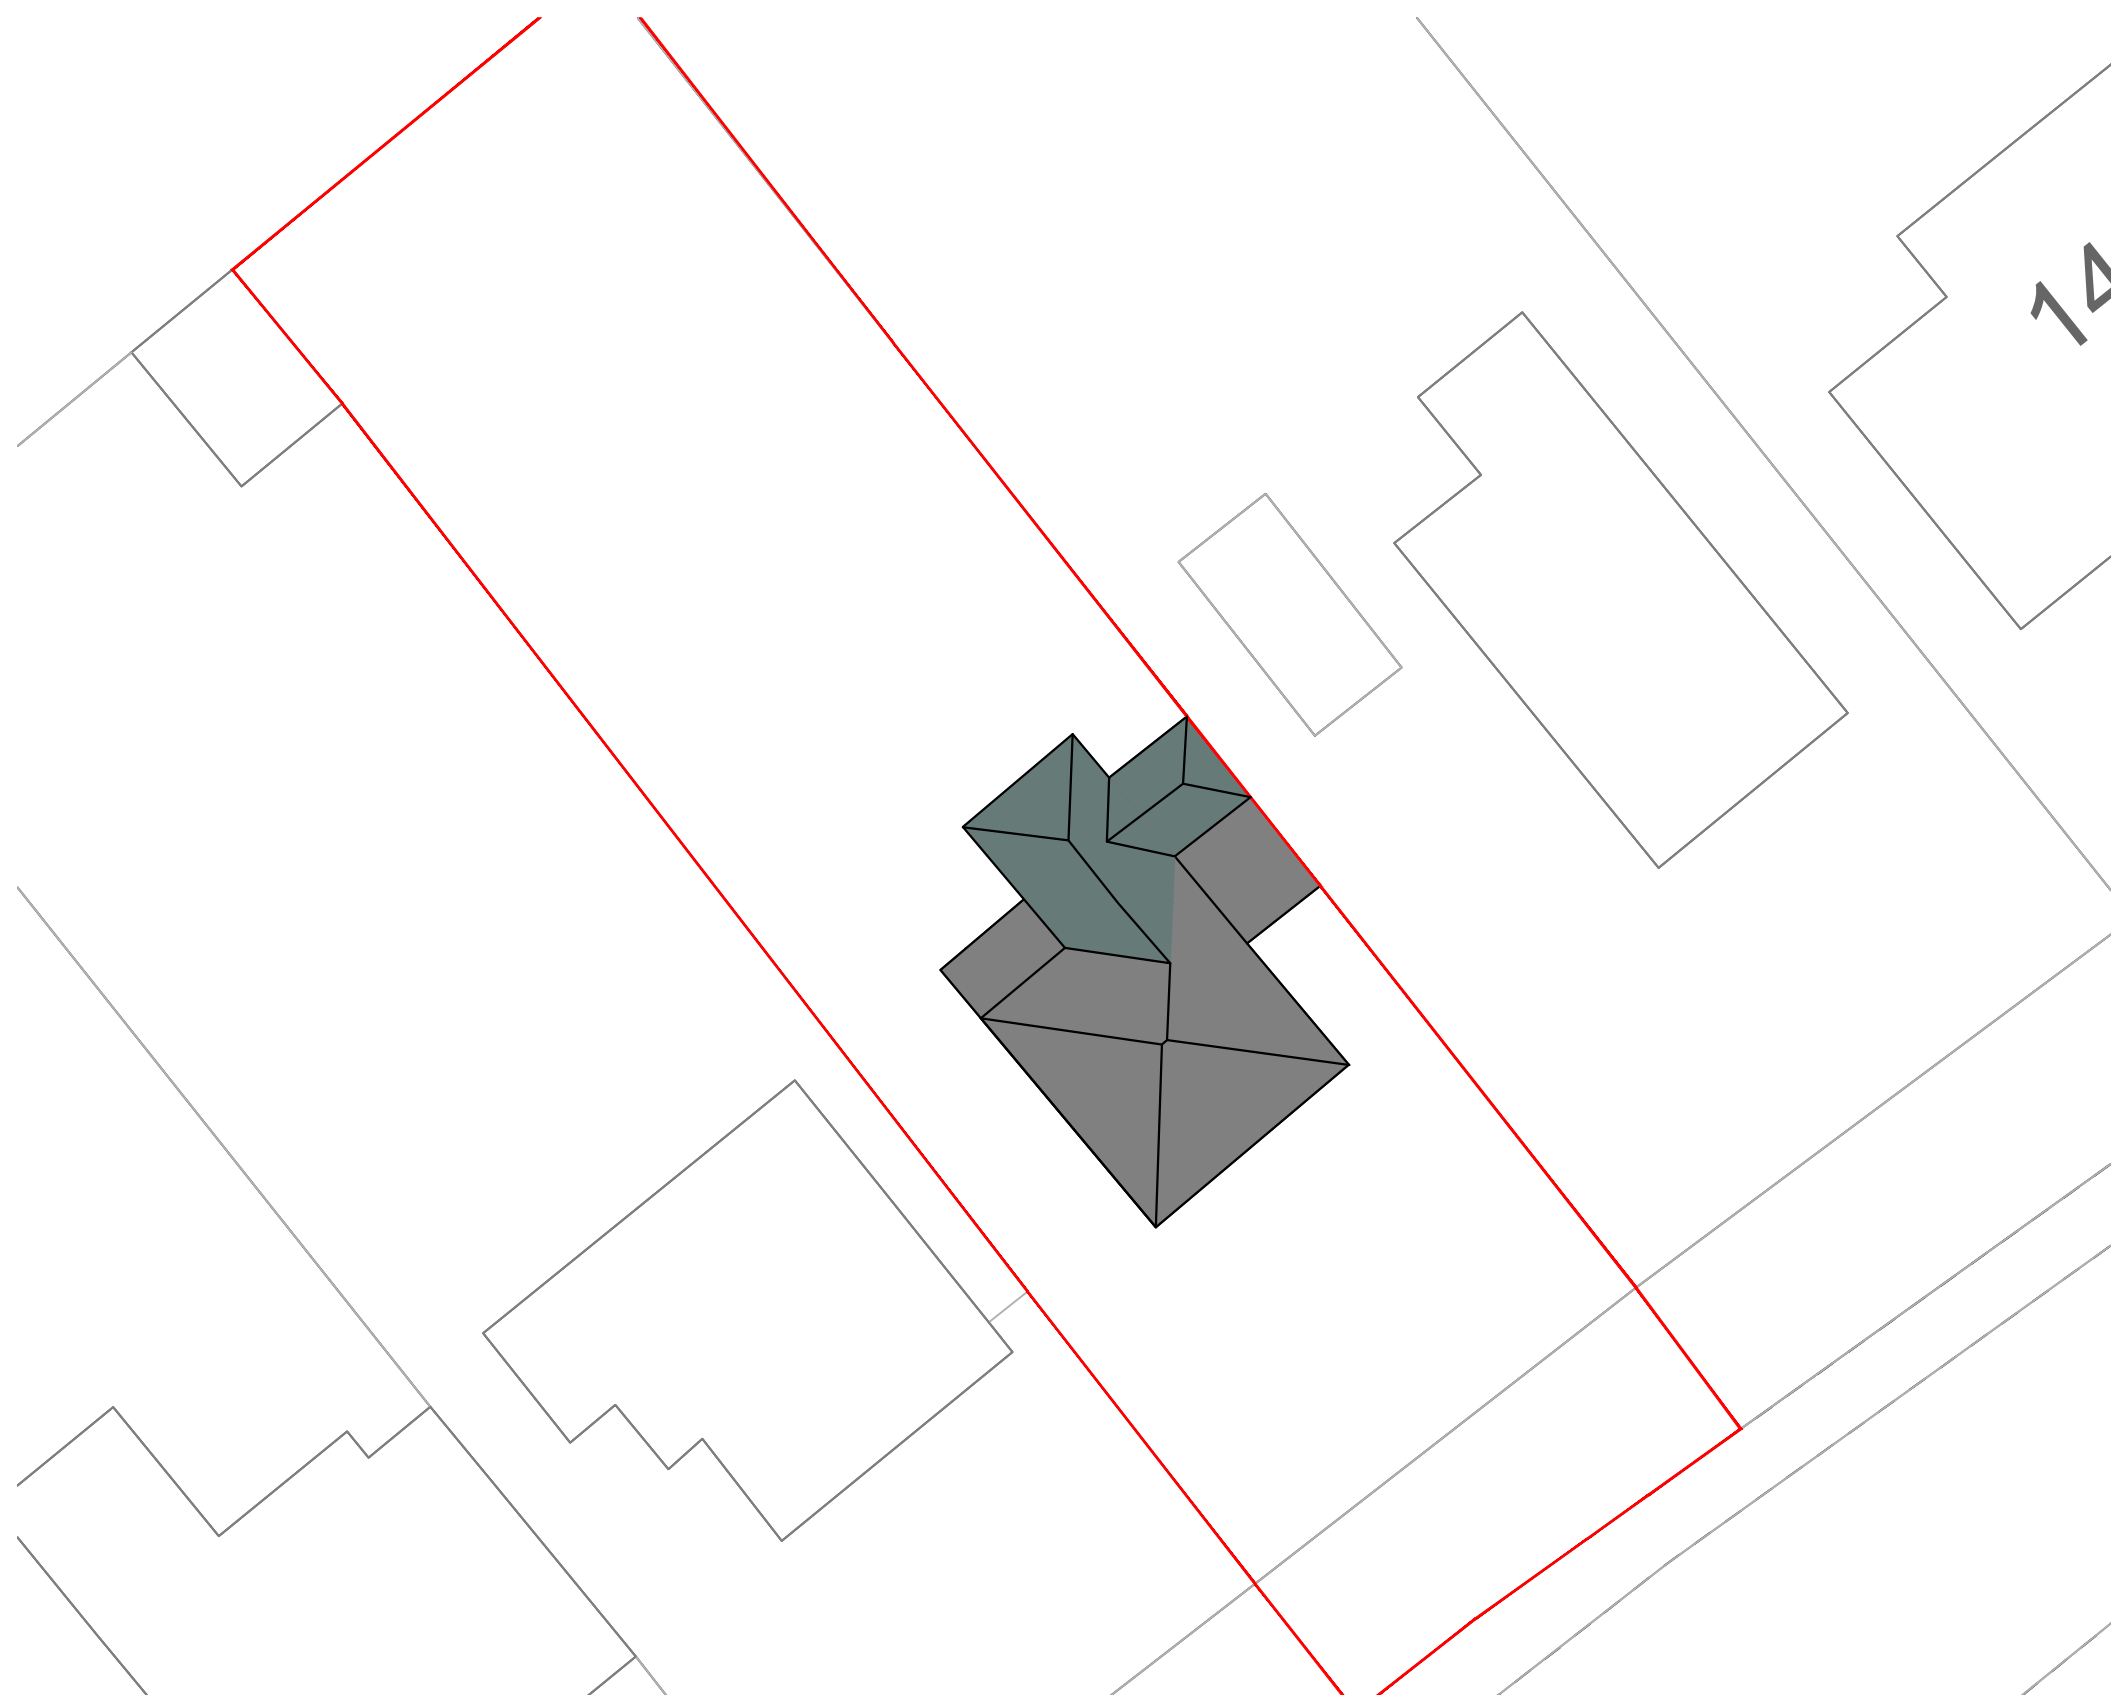

PLANNING DRAWINGS

152 Manchester Road
Chapel en le Frith
High Peak
SK23 9TP

2 Storey Rear & First Floor Side Extension
& Raised Patio

Revision	Date
A - Following client meeting	22.11.23
B - Patio	08.02.24

Drawing Ref	Date
120MR/PL/01/B	1st November 2023

PLANS ARE TO BE READ IN CONJUNCTION WITH STRUCTURAL ENGINEERS DETAILS. IT IS THE RESPONSIBILITY OF THE CONTRACTOR TO CHECK ALL MEASUREMENTS ON SITE PRIOR TO WORK COMMENCING. IT IS THE RESPONSIBILITY OF THE OWNER TO ENSURE ALL ASPECTS OF THE PARTY WALL ETC ACT 1996 ARE MET. PLEASE CONTACT PLAN DRAWER IF ANY ON SITE AMENDMENTS ARE TO BE MADE.



PLANS + DESIGN
Architectural Drawing

18 Eccles Road
Chapel en le Frith
High Peak
SK23 9RG

07912 845 210
info@plansanddesign.co.uk