



North

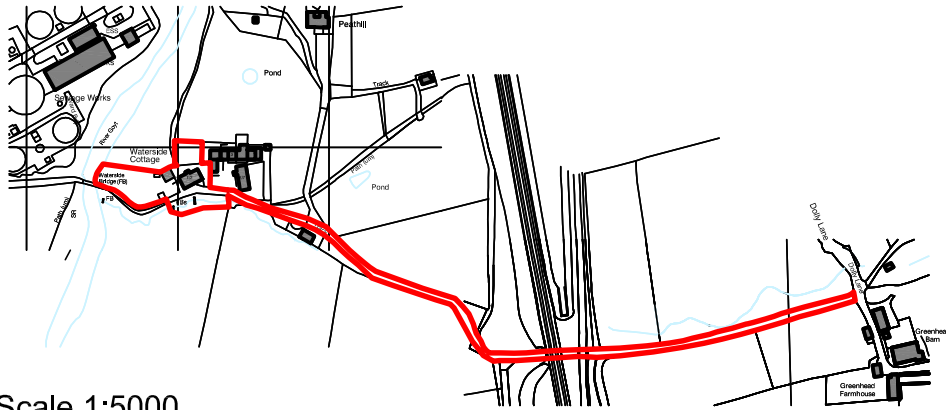

Scale 1:5000

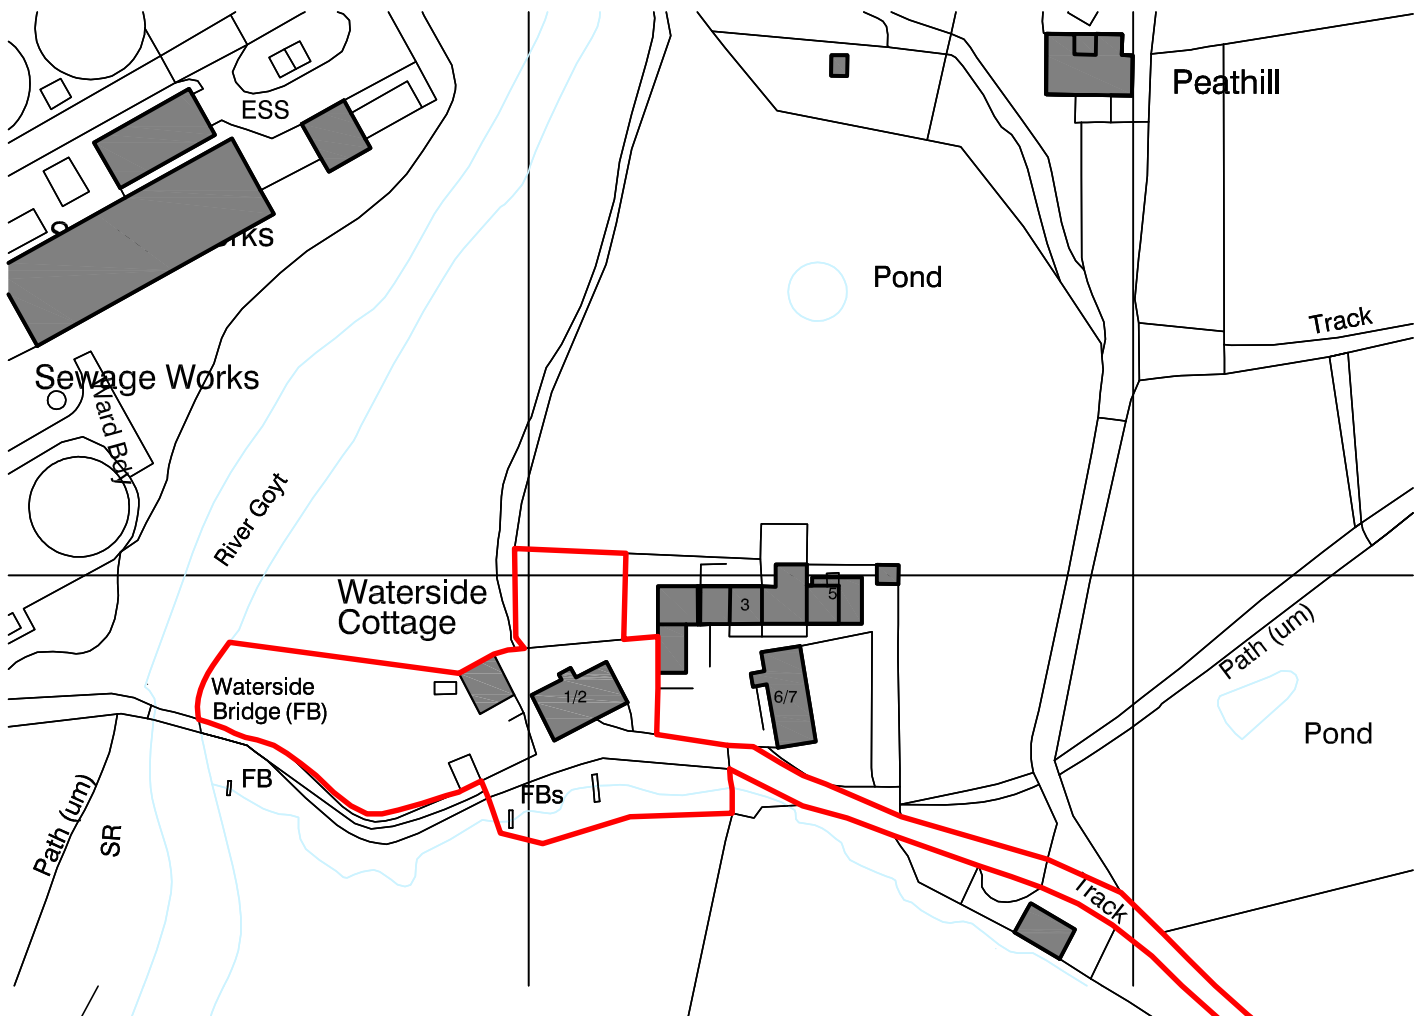

Scale 1:1250



HIGH PEAK ARCHITECTS LTD

2nd Floor, Wharf House, Wharf Road, Whaley Bridge, High Peak, Derbys SK23 7AD
Tel: 01663 719717 Website: highpeakarch.com Email: hpa@highpeakarch.com

Replacement Windows

1/2 Waterside Cottage, Off Dolly Lane

Location Plan

1819.PL10

Scale: 1:1250/5000@ A4

Date: Feb 2024

Rev: