


Highgate

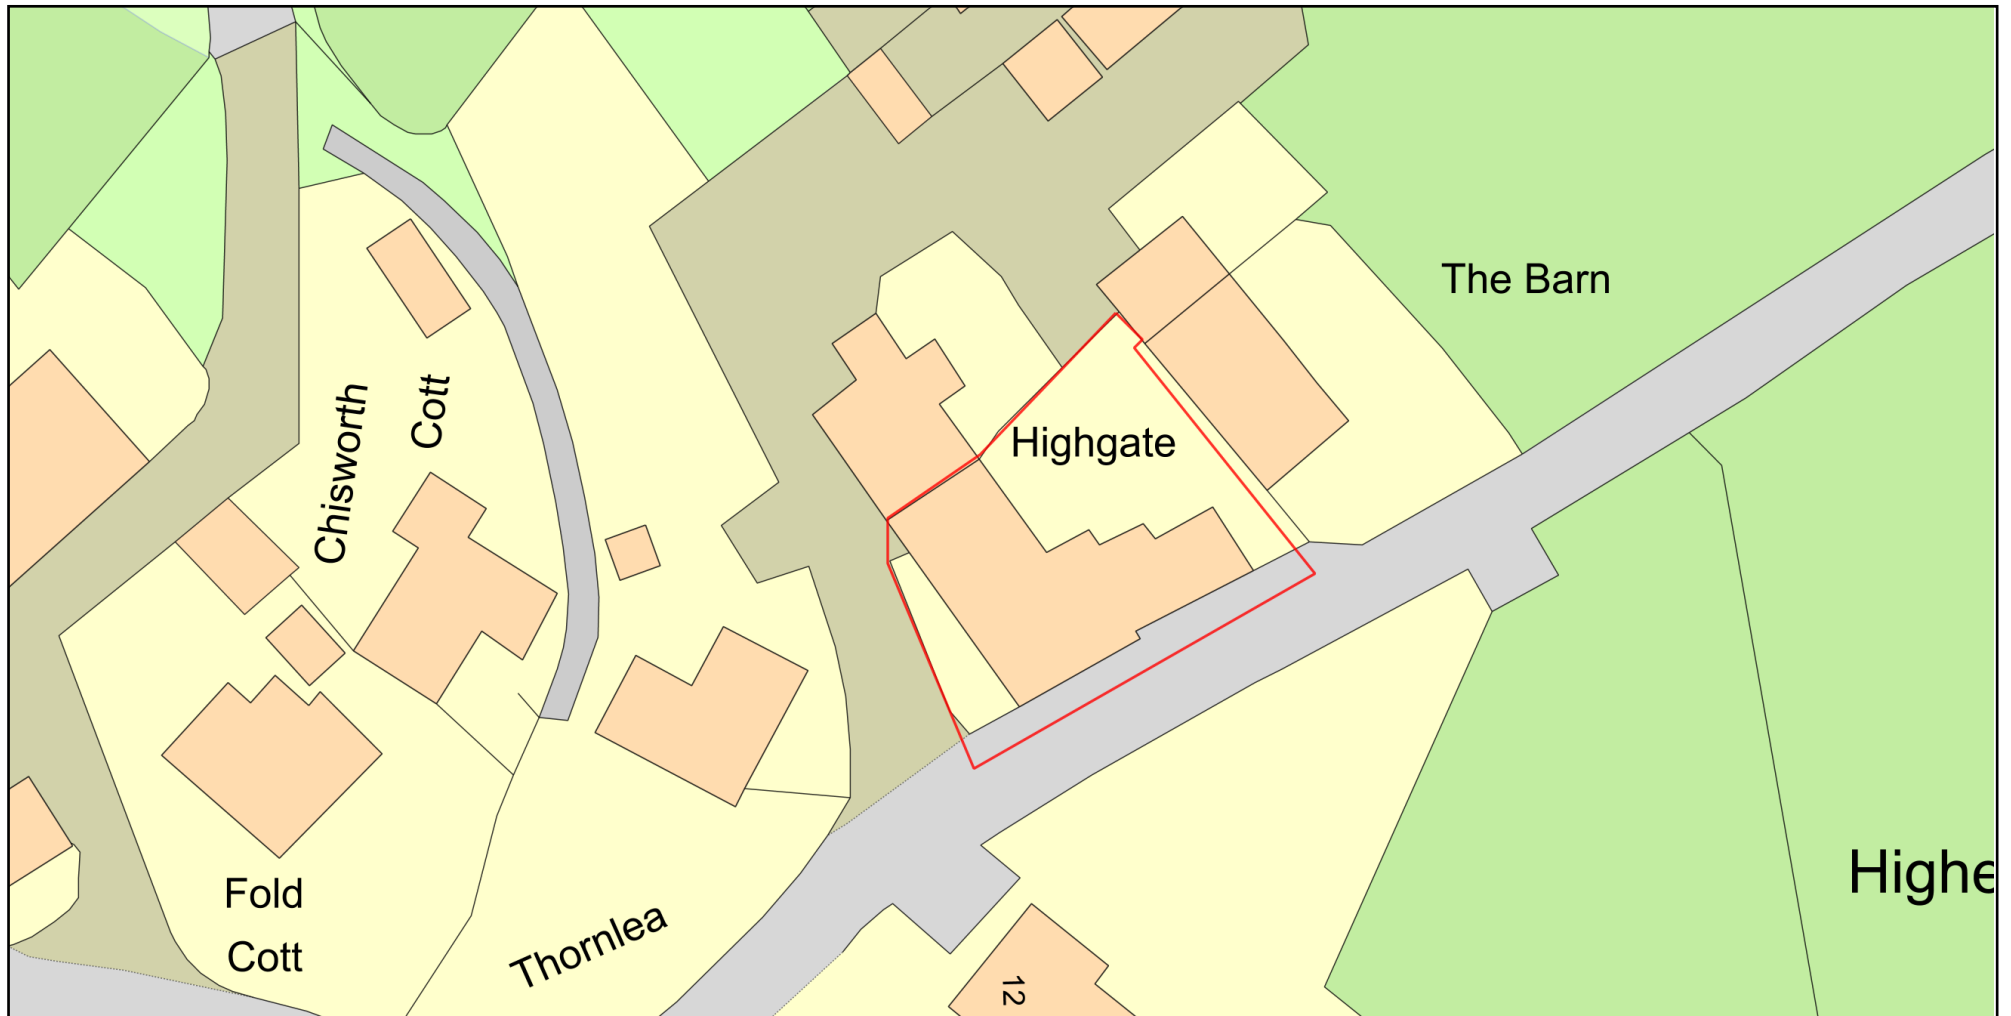

0 20
Metres



Plan Produced for: Mr Ian Beaumont

Date Produced: 29 Nov 2020

Plan Reference Number: TQRQM20334111056402

Scale: 1:500 @ A4

© Crown copyright and database rights 2019 OS 100042766

