


Elevation to Hague Bar Road

1 : 100

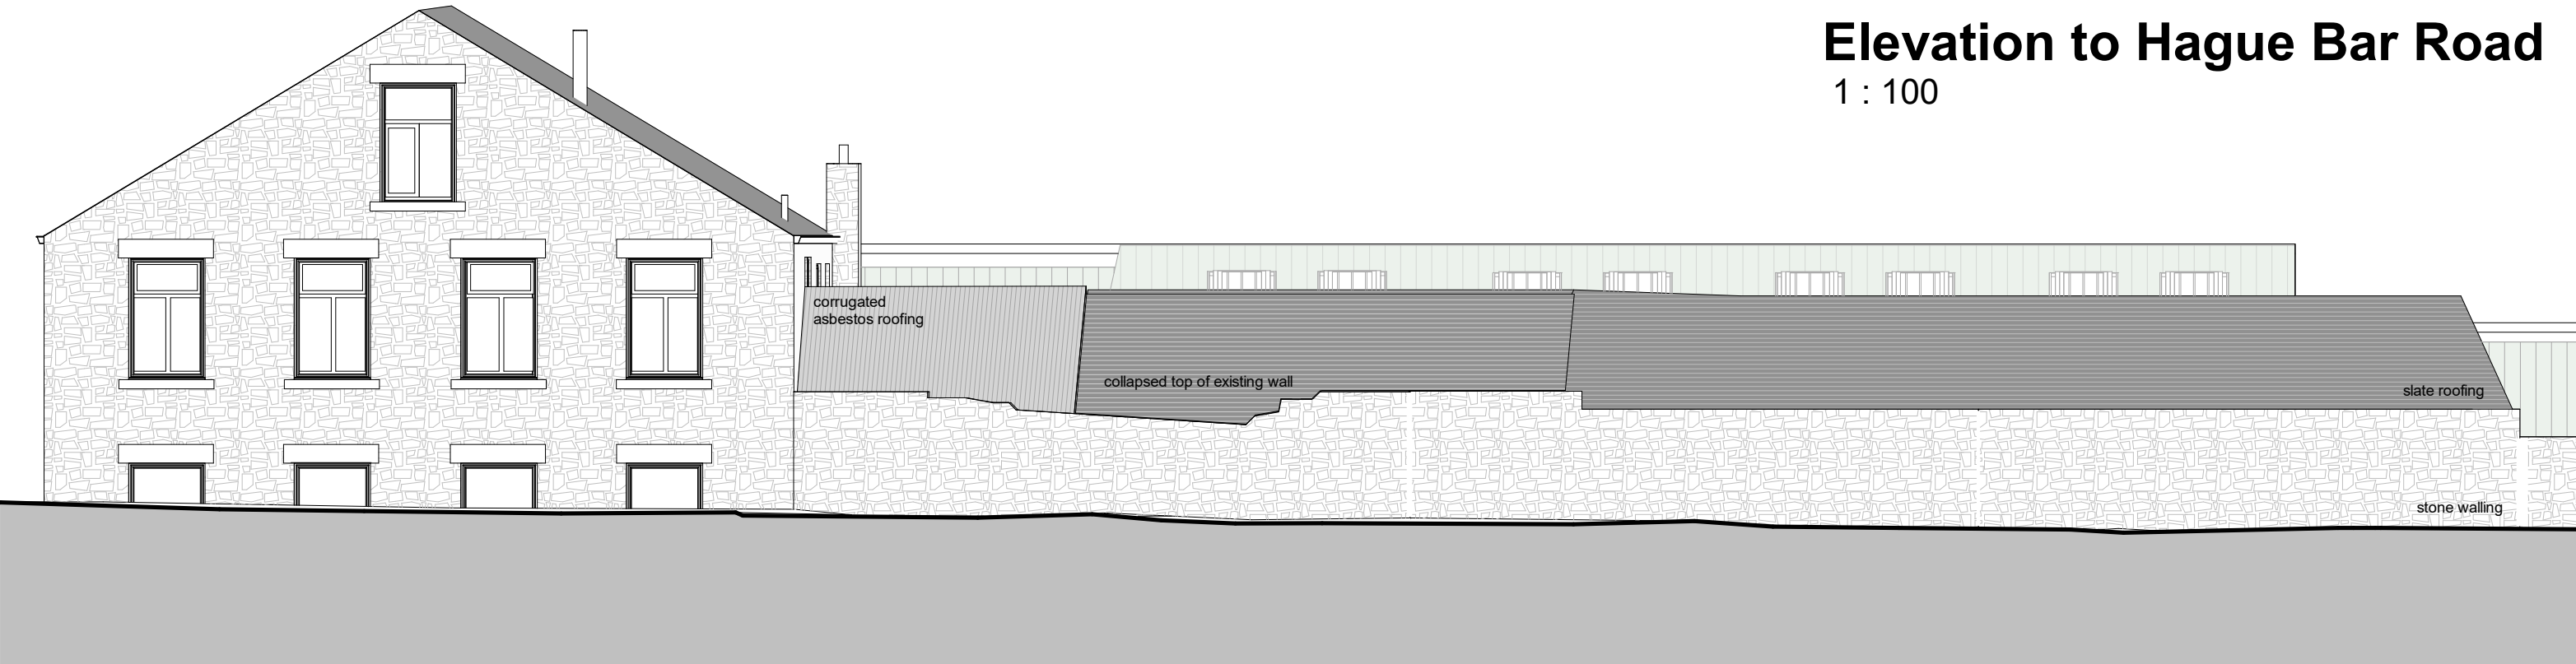

Elevation to Factory Yard

1 : 100

