


Elevation to Hague Bar Road
1 : 100

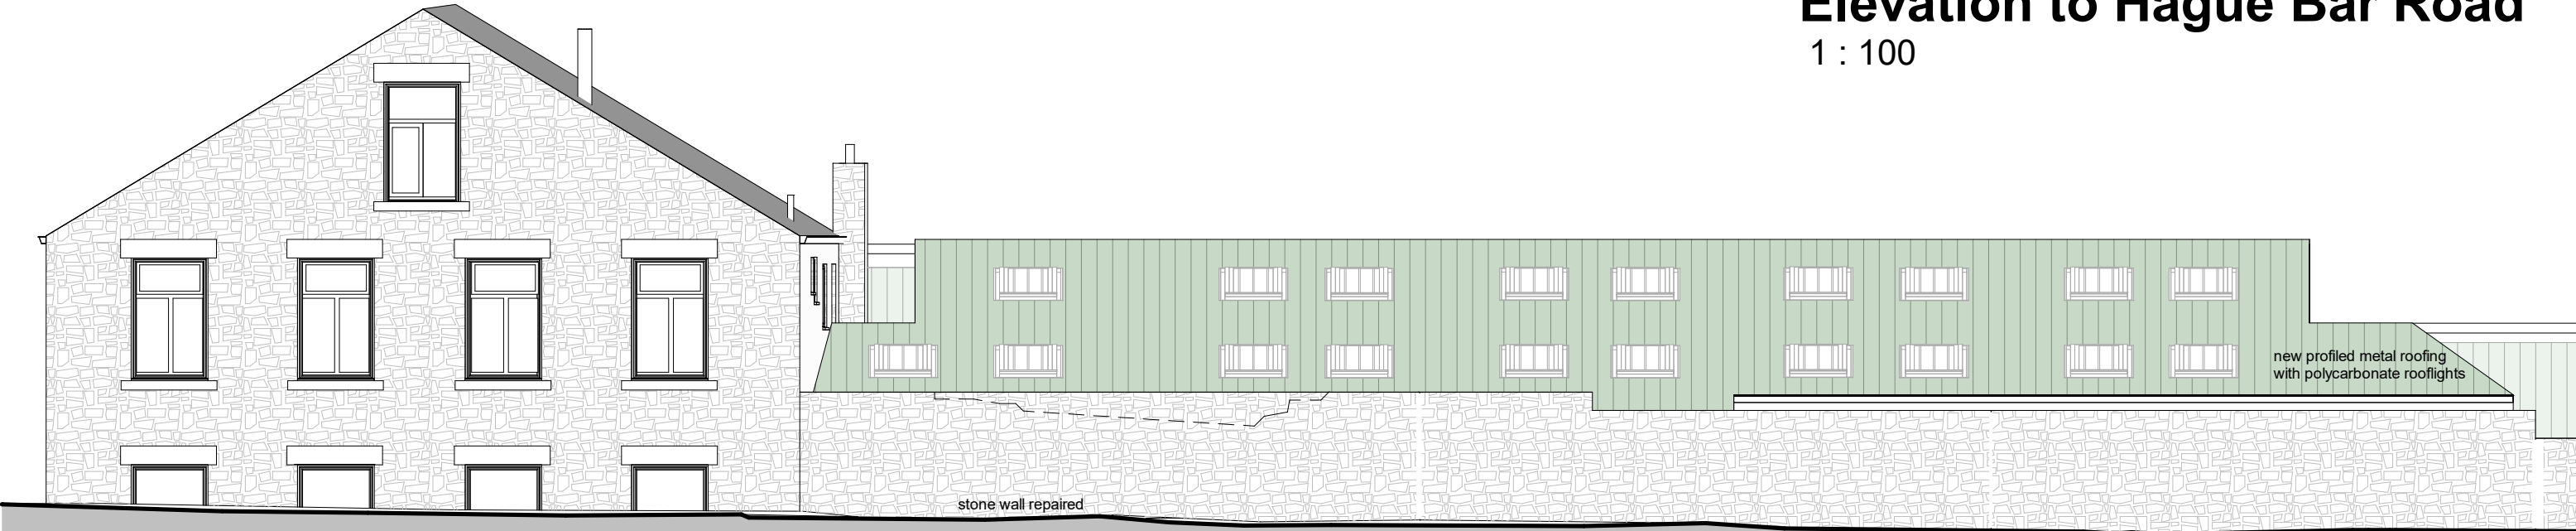

Elevation to Factory Yard
1 : 100

