


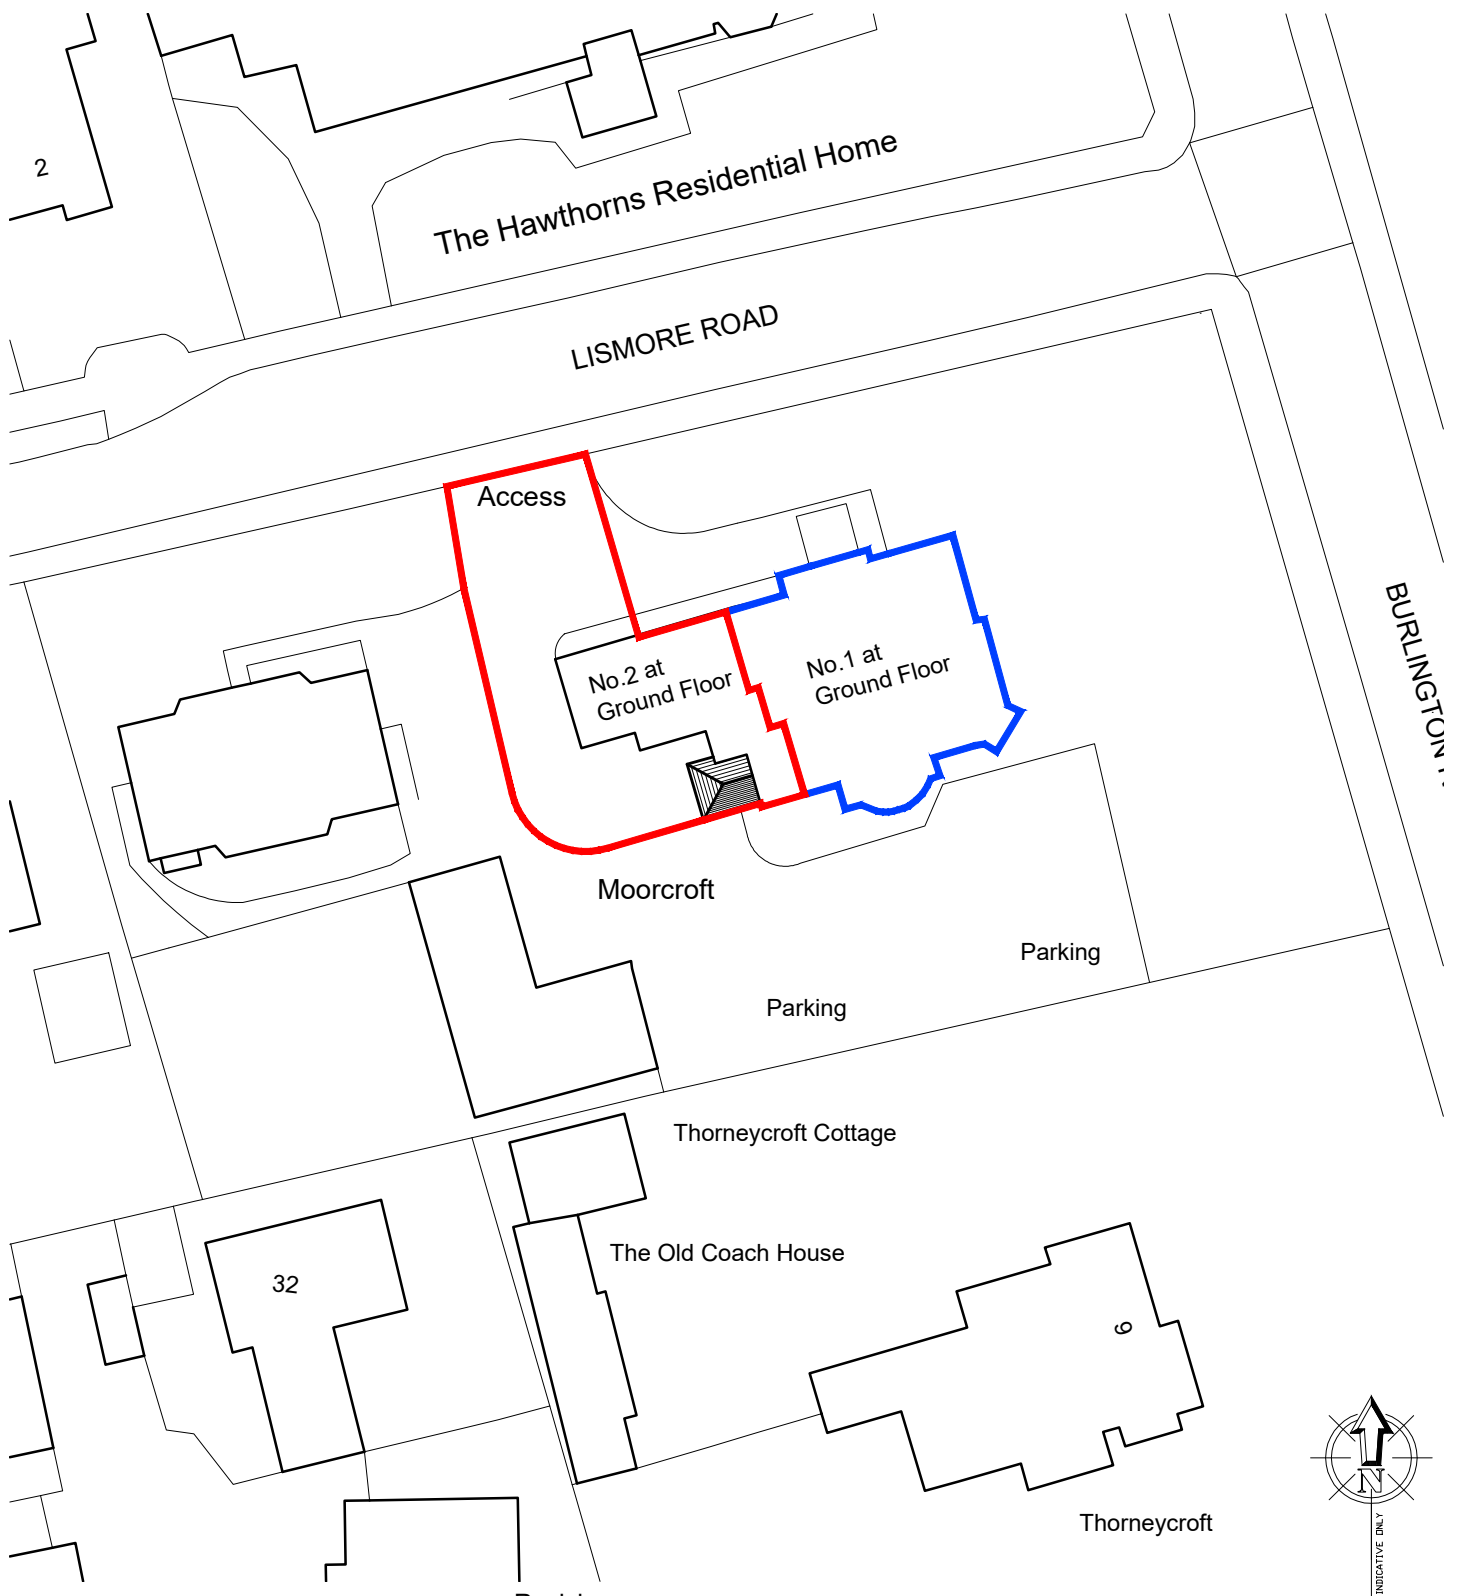

Revisions

C Updated to suit planners comments

26-02-2024

Alterations & Extension 2 Moorcroft Lismore Road Buxton SK17 9GA Block Plan		Richard Mundy Building Design Ltd. Travel House, Buxton Road, Bakewell, DE45 1BZ Tel & Fax: 01629 815053 e-mail: info@rm-bd.co.uk	
Date: September 2023	Scale: 1.500 @ A4	Ref: MDP	Dwg No. 2246-500 C

© COPYRIGHT EXISTS ON THE DESIGNS AND INFORMATION SHOWN ON THIS DRAWING
 The Contractor must verify all dimensions on site before making shop drawings
 or commencing work of any kind. Architect to be notified of any discrepancies in dimensions immediately.