



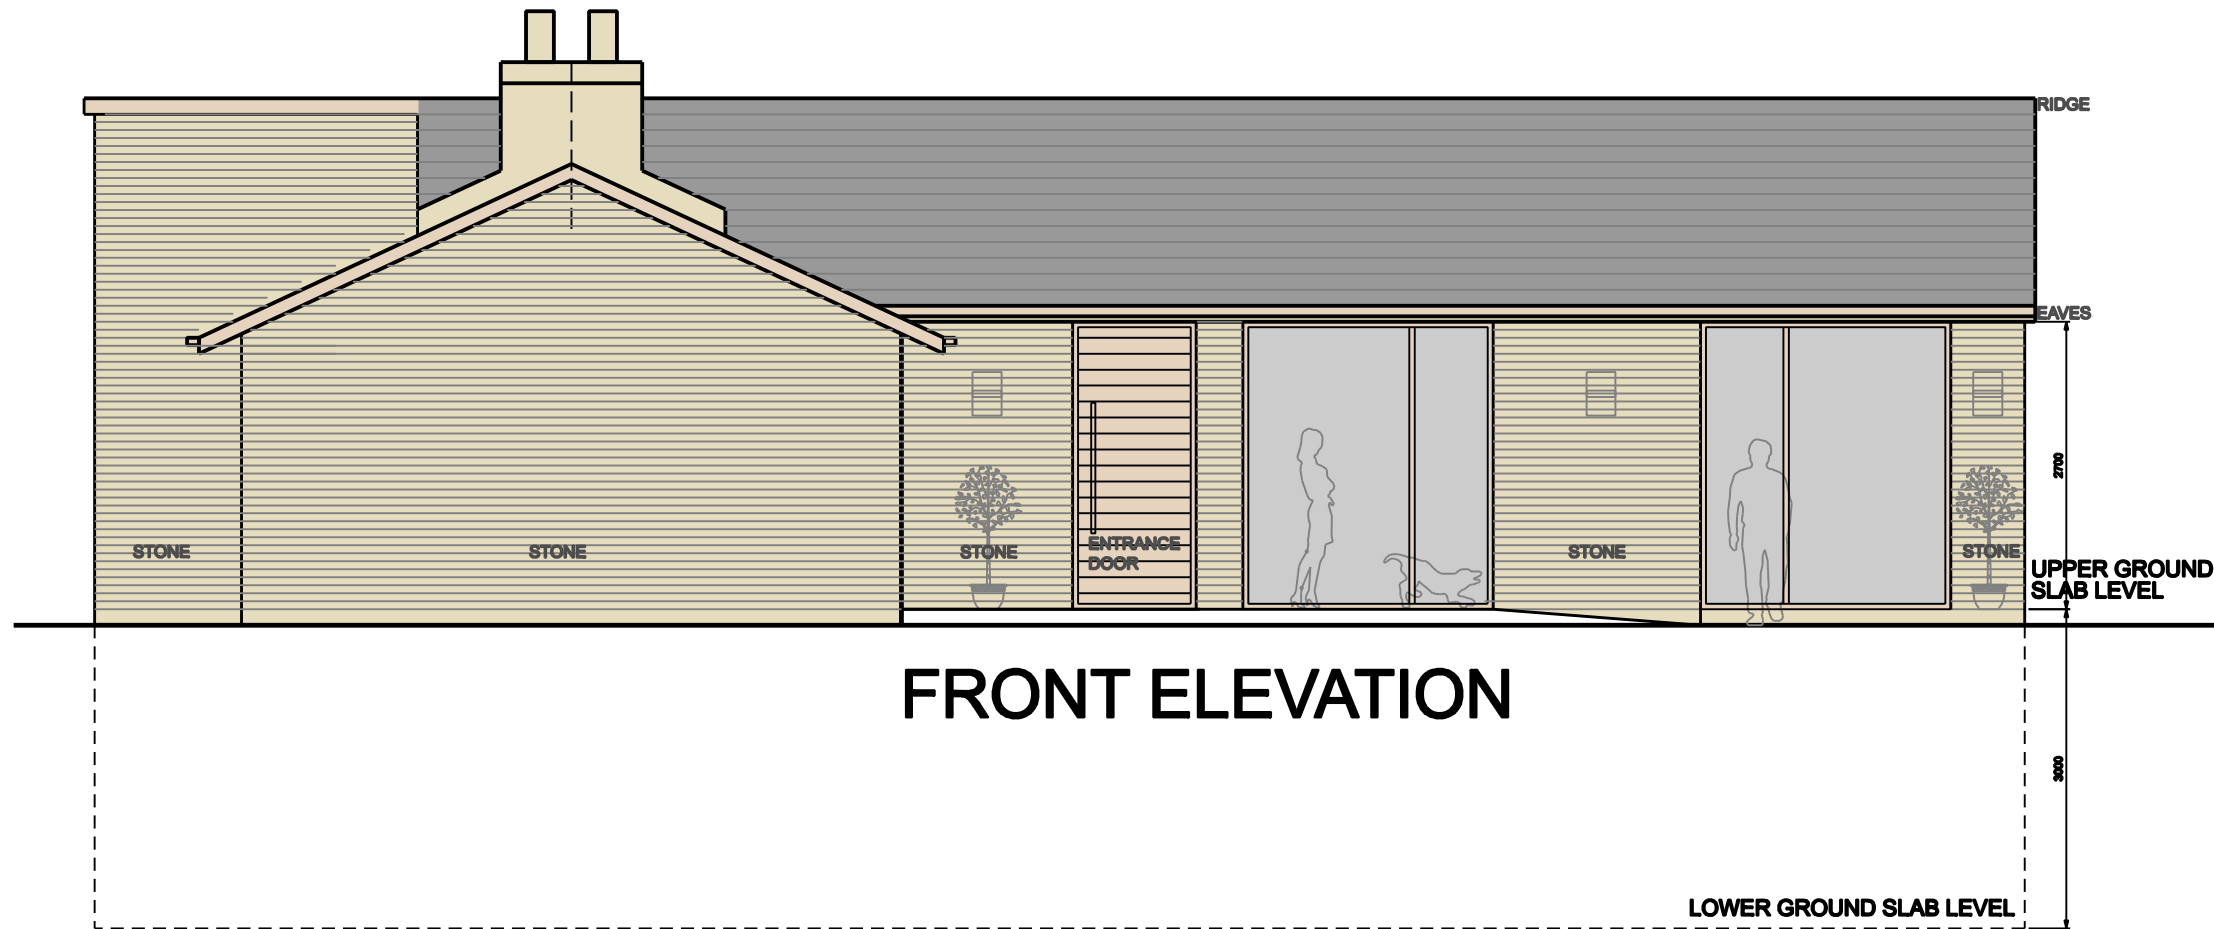

75MM COURSED STONE

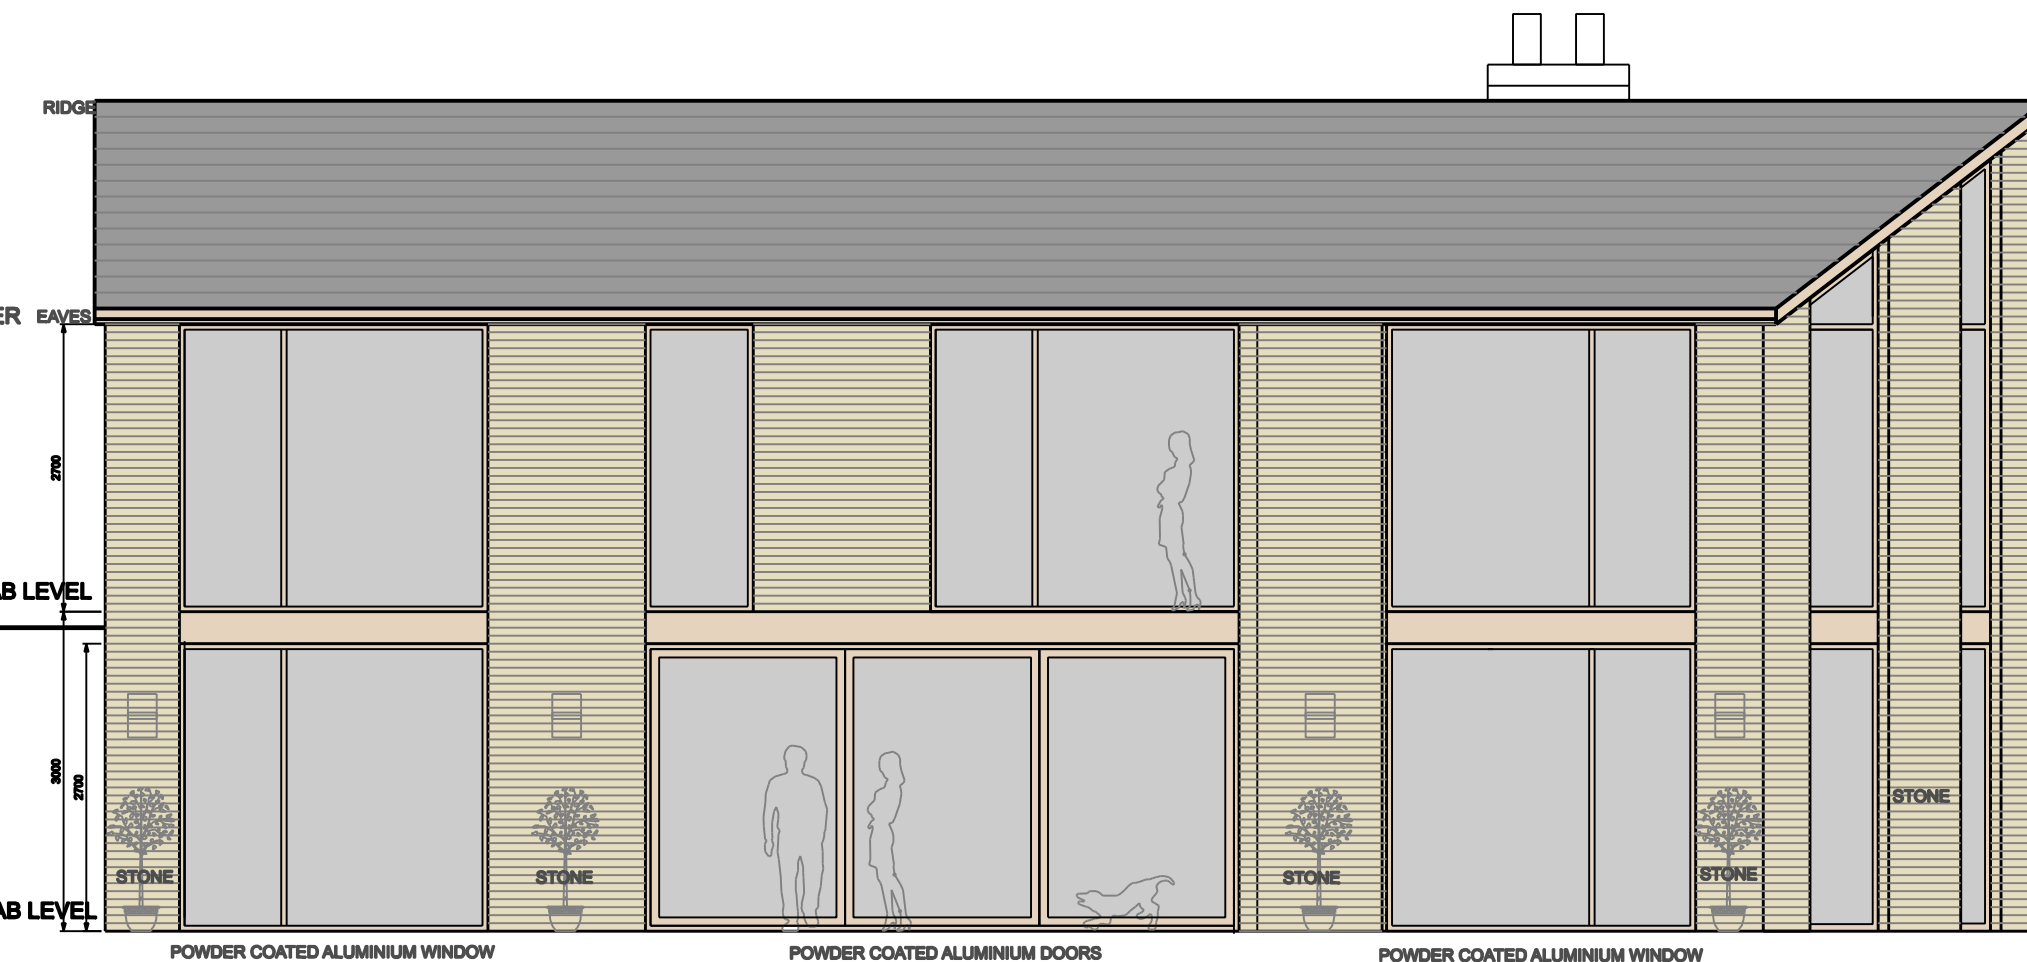

WELSH SLATE ROOF

POWDER COATED
ALUMINIUM
FASCIAS & OGEE GUTTER

**PROPOSED NEW DWELLING
CHAPEL BROW, 44/48 TOWN LANE,
CHARLESWORTH, SK13 5HQ**

Drwg. No: 2024 / 01 / 06

Rev : -

Date : JAN 2024

Scale 1:100 @ A4

Mark Thorley design limited



Mark Thorley MCIAT, MSAI, MFPWS

Chartered Architectural Technologist, Party wall surveyor & Architectural illustrator.

Mobile : 07986 453541
email : mark@mark-thorley.com
website www.markthorleydesign.com

6