
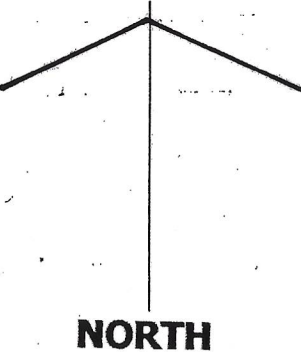
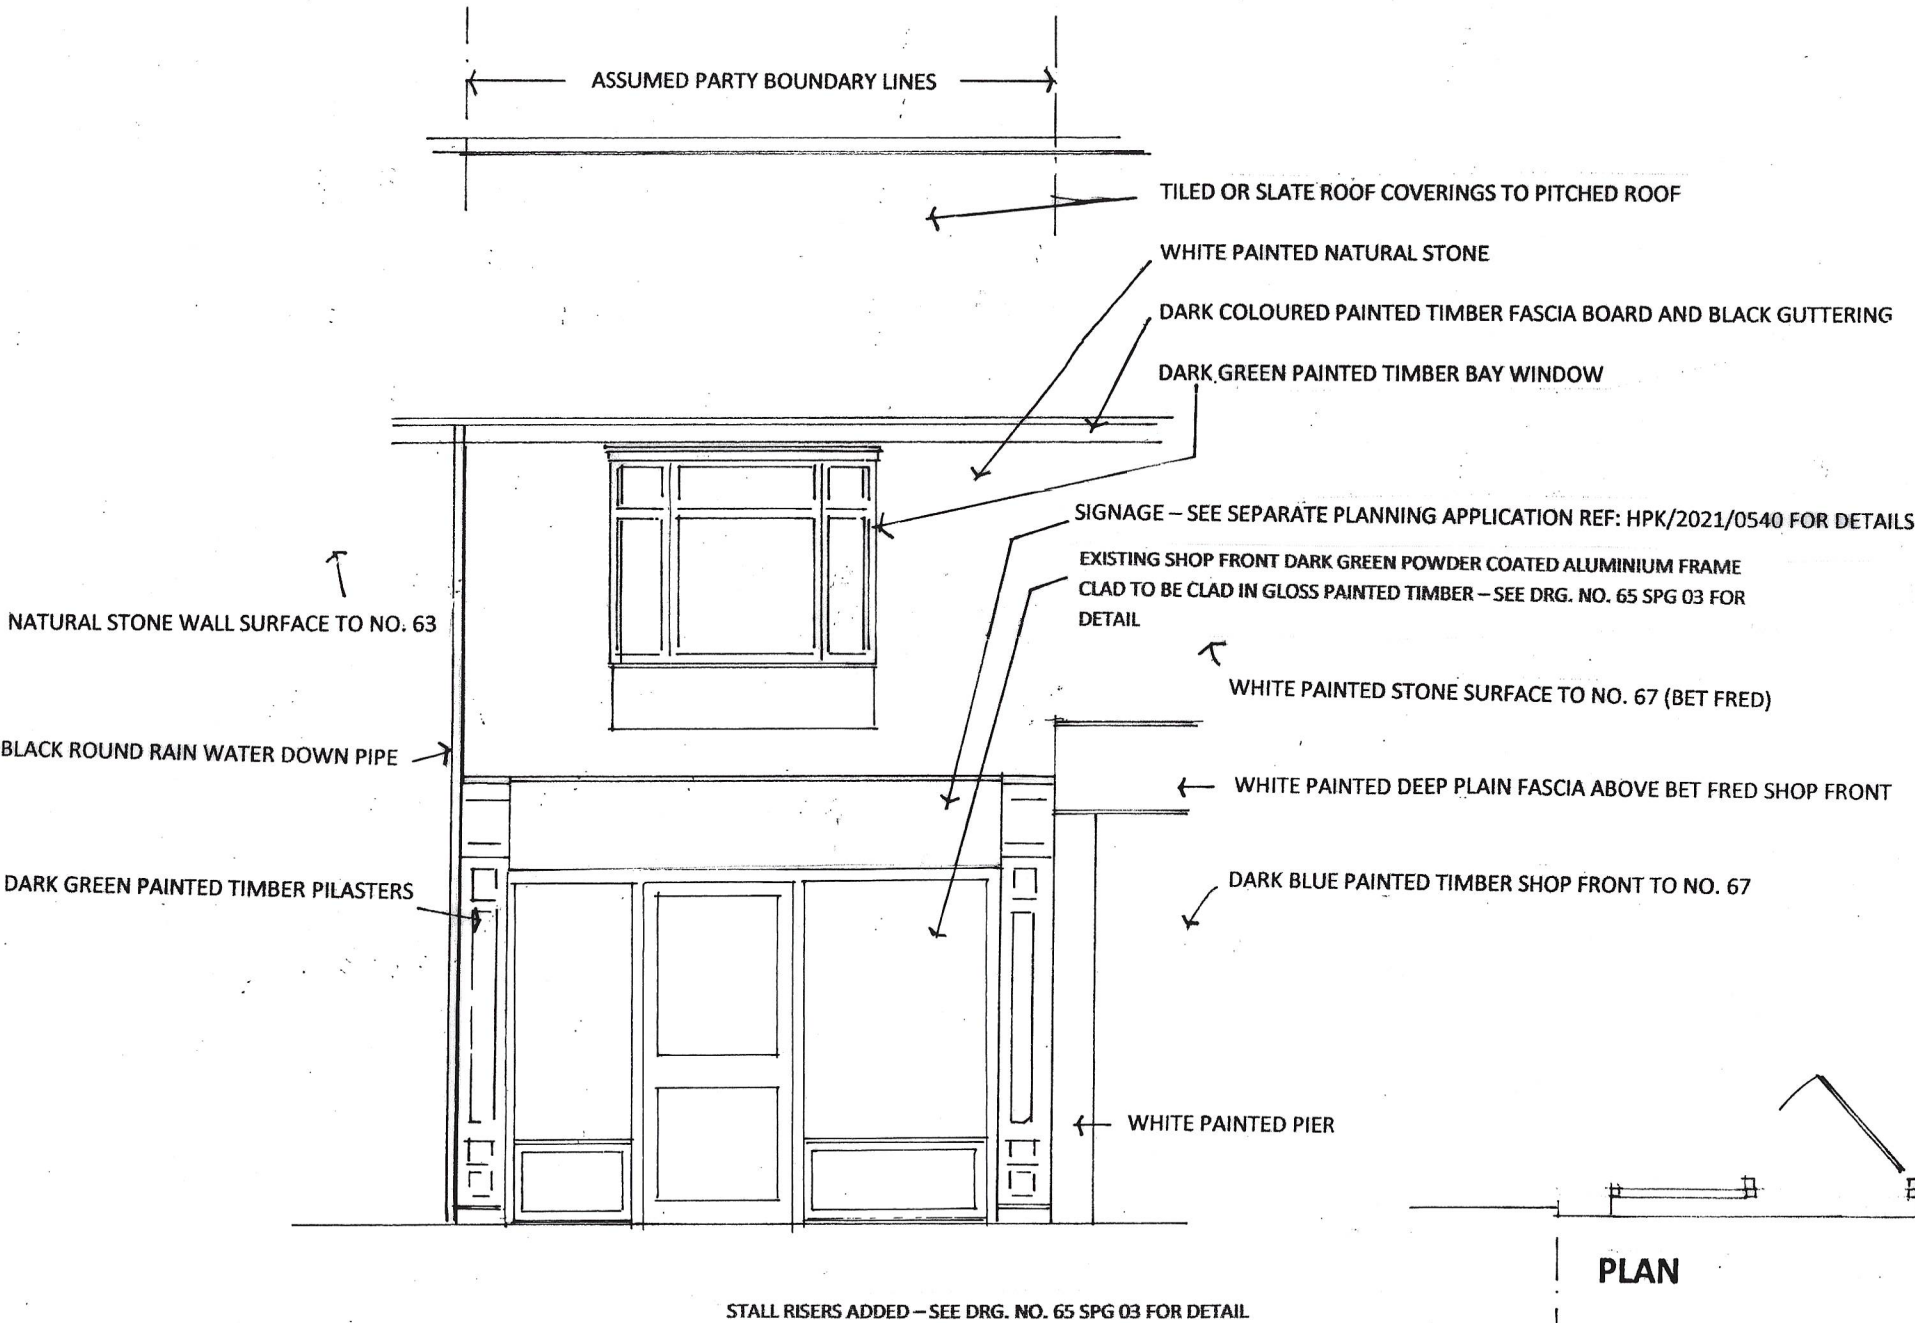


ROBERT L FORD
private architectural practitioner and rural development consultant
PARKSIDE PARK ROAD LEEK STAFFORDSHIRE ST13 8JT
roblford@phonecoop.coop 01538 389290 / 07969 68 68 86

0.5 X 5 METRES AT 1:50 SCALE

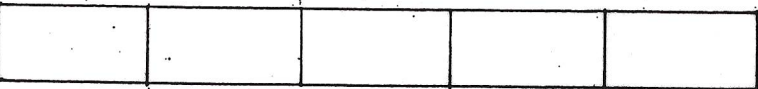

PLAN

NATURAL STONE PAVING / CONCRETE COLOURED BRICK SUFACING TO PUBLIC FOOTWAY

NOTE: ALL ELEMENTS ANNOTATED ARE AS PREVIOUSLY EXISTED AND TO BE RETAINED EXCEPT THE SHOP FRONT TO NO. 65 AND THE SIGNAGE OVER WHICH ARE THE SUBJECT OF RETROSPECTIVE PLANNING APPLICATIONS FOR THEIR RESPECTIVE RETENTION

REVISIONS

A 01 2024 SHOP FRONT FRAME SHOWN CLAD IN PAINTED TIMBER AND STALL RISERS ADDED

DRAWING NO. 65 SGB 02 FRONTAGE ELEVATION AND PLAN SHOWING THE EXISTING SHOP FRONT AND SIGN OVER AT 65 SPRING GARDENS BUXTON SK17 6BJ

SCALE 1:50 AT A3

05 2022