


Figured dimensions only to be taken from this drawing.
All contractors must visit the site and be responsible for checking all setting out dimensions and notifying the architect of any discrepancies prior to any manufacture or construction work.

NOTES:



1 LOCATION PLAN
1 : 1250

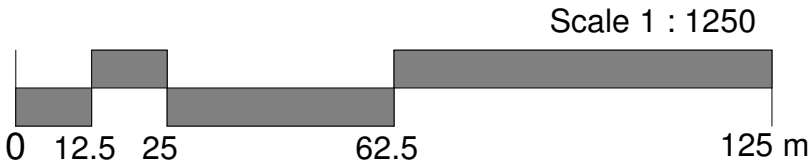

Rev	Description	Date
Client:		
Project: 2 STOREY SIDE EXTENSION 17 Park Cres,Furness Vale,High Peak,SK23 7PU		
Sheet Description: Location Plan		
 SLH Home Design www.slhhomedesign.co.uk info@slhhomedesign.co.uk		
Sheet: A3	Project Number: 2227	Rev:
Scale:1 : 1250		
Design: sh		
Check: sh		
Status: PLANNING	Drawing Number A001	