
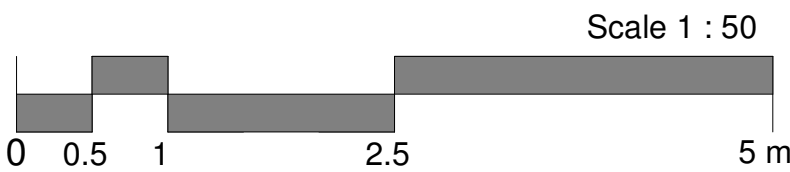
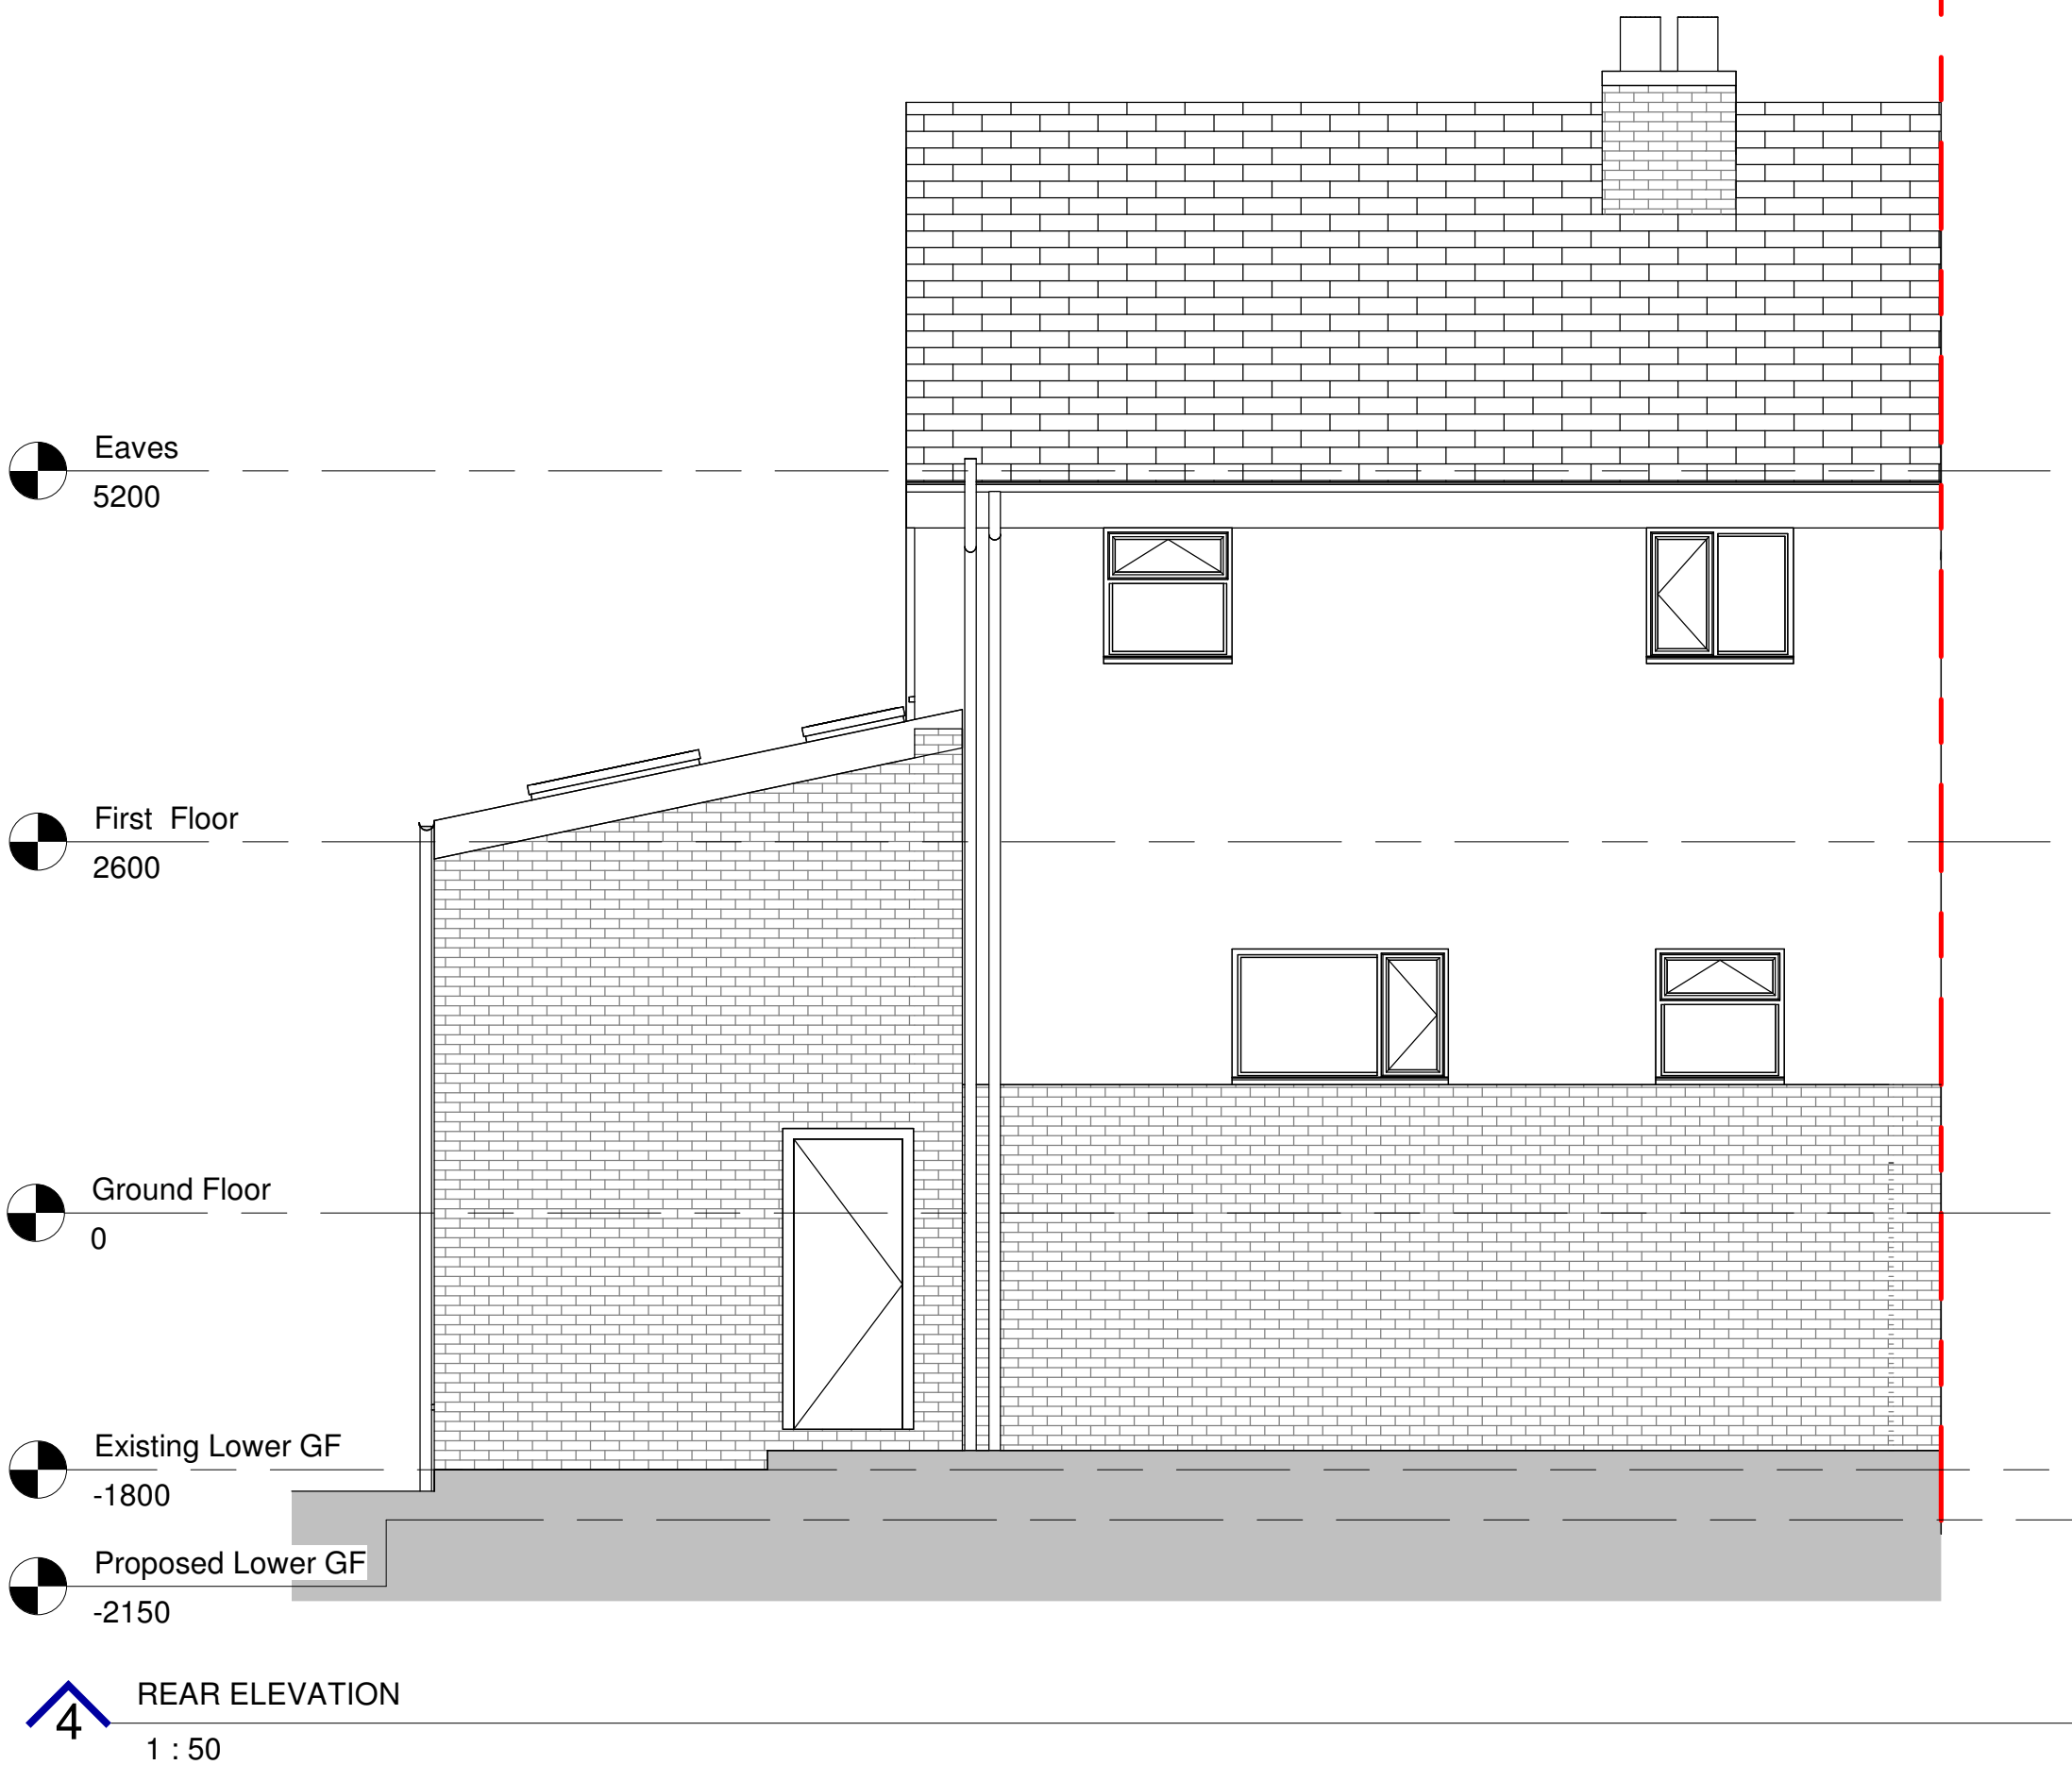


Rev	Description	Date

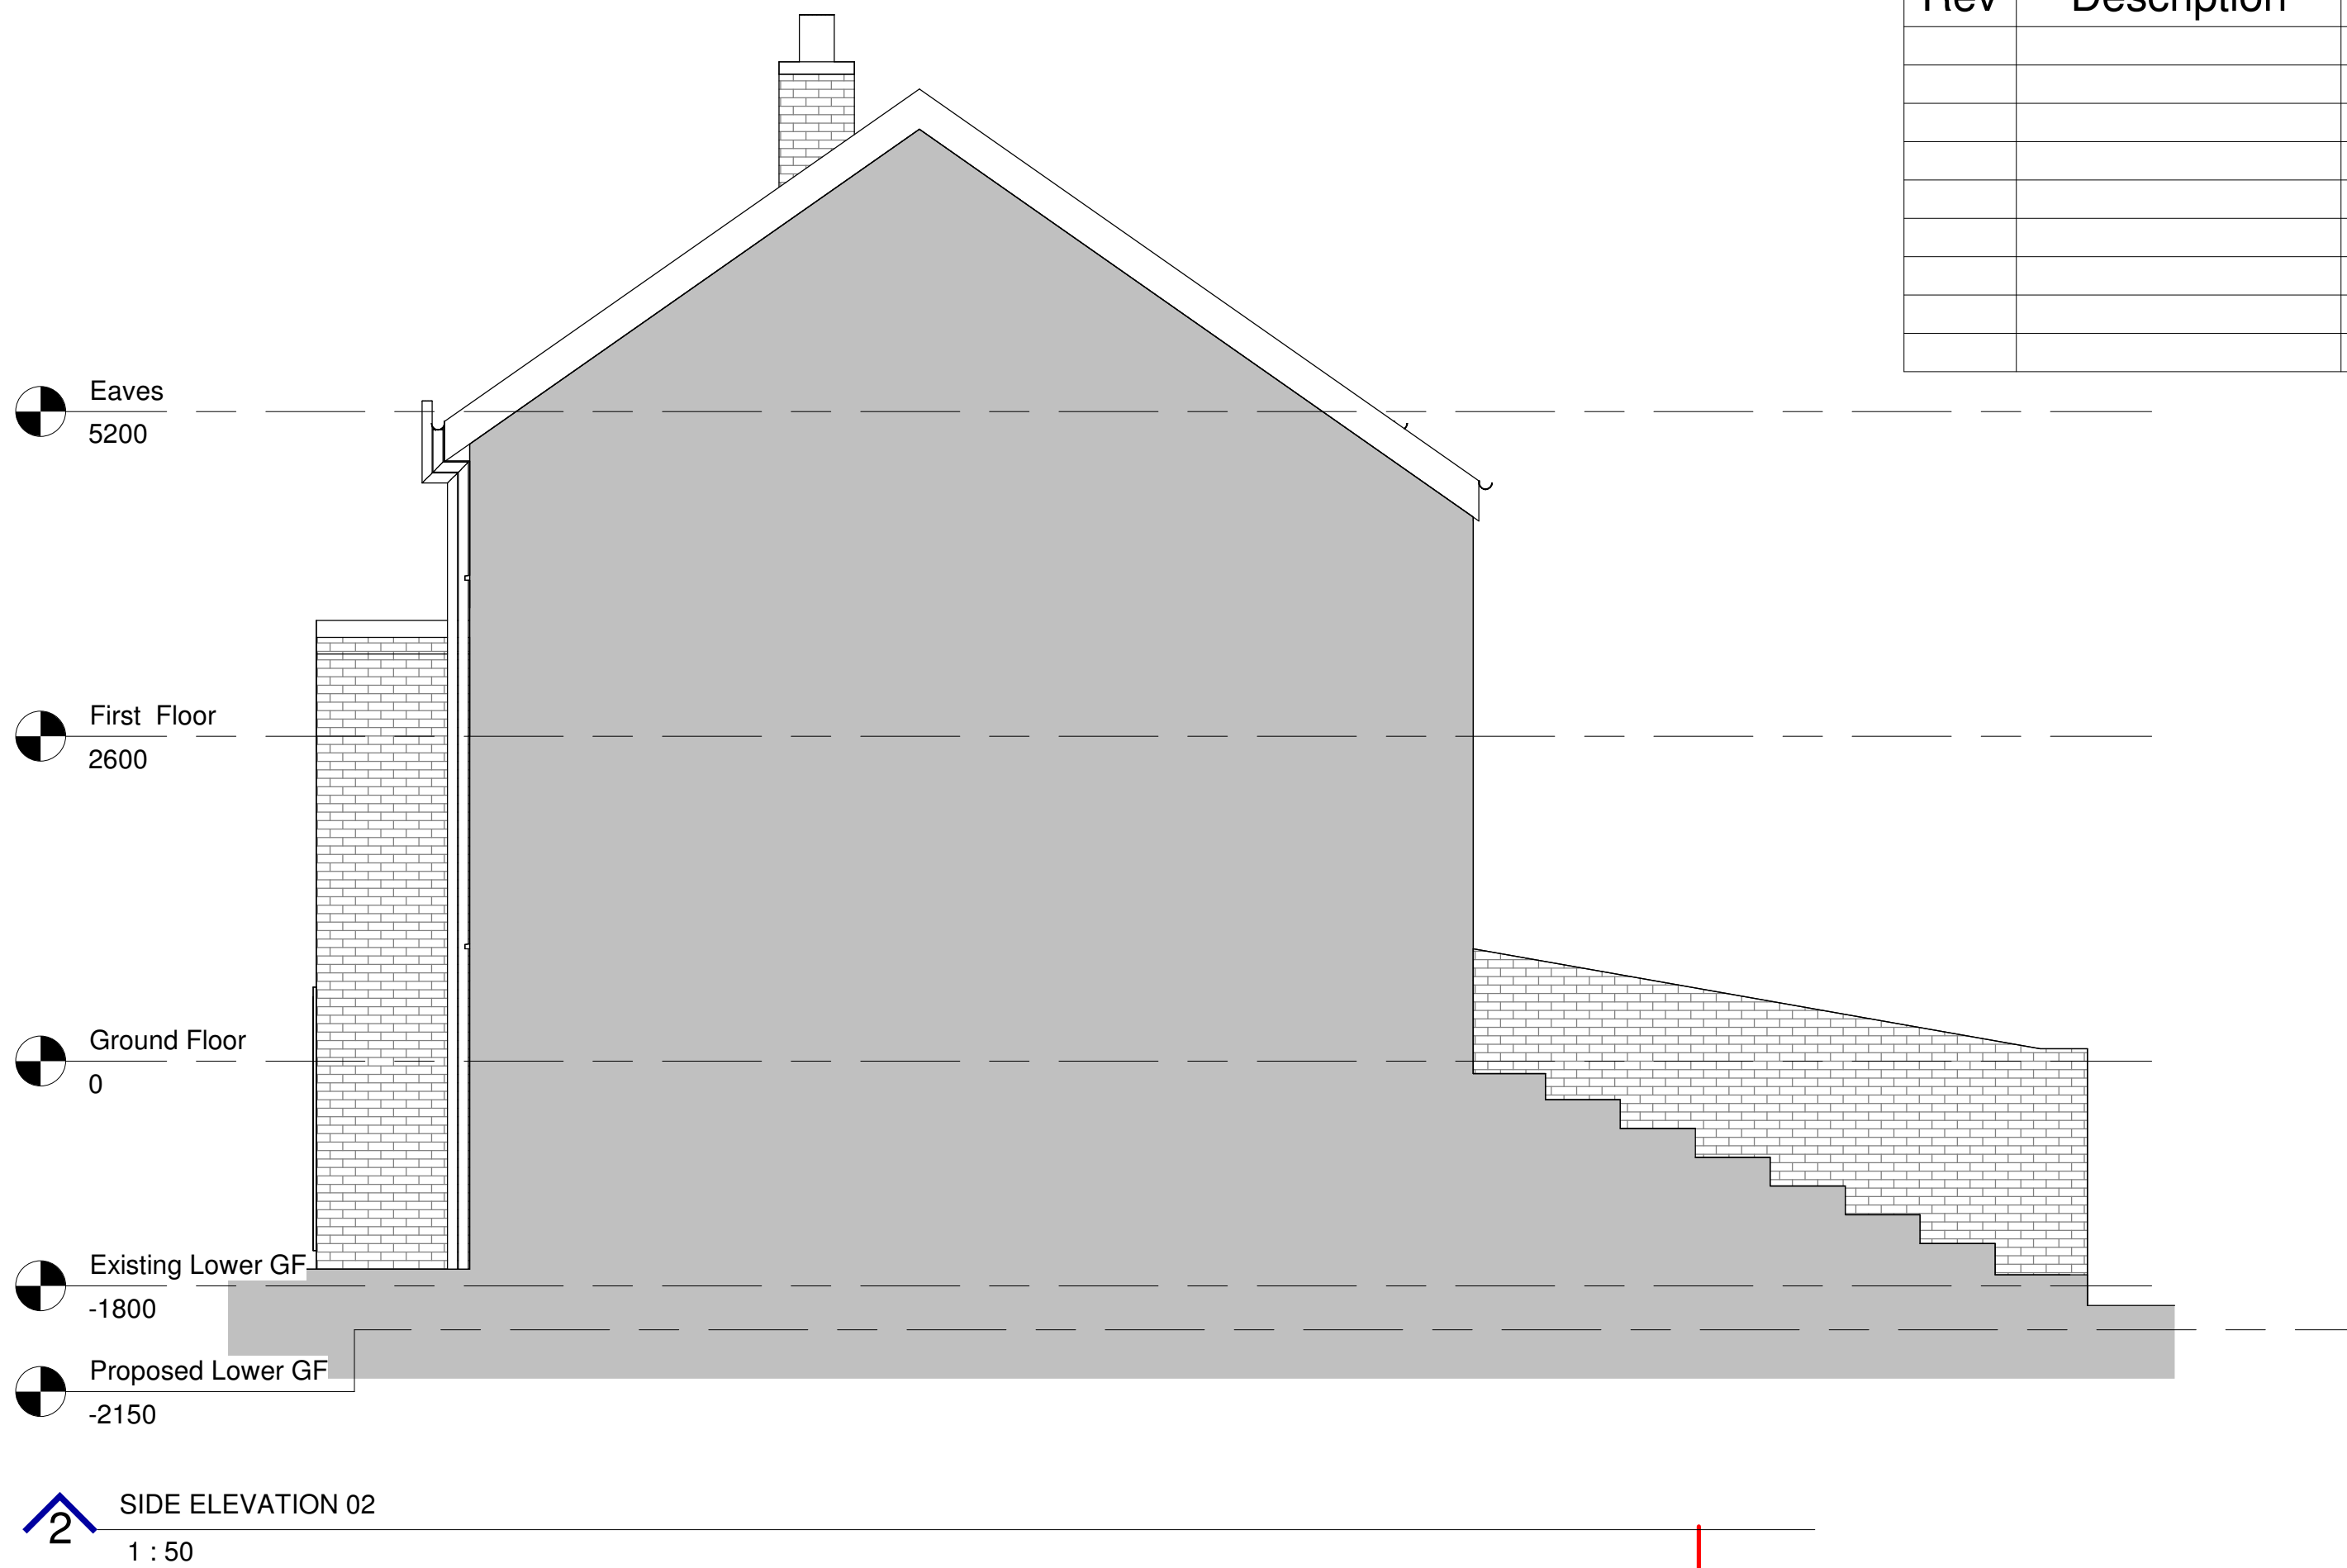

Figured dimensions only to be taken from this drawing.
All contractors must visit the site and be responsible for checking all setting out dimensions and notifying the architect of any discrepancies prior to any manufacture or construction work.

NOTES:

STATUS PURPOSE OF ISSUE



SLH Home Design
M: 07999322120
E: info@slhomedesign.co.uk
W: www.slhomedesign.co.uk

PROJECT
2 STOREY SIDE EXTENSION

TITLE
PROPOSED ELEVATIONS

ADDRESS
17 Park Cres,Furness
Vale,High Peak,SK23 7PU

DRAWN BY SH CHECKED BY SH DATE 10/02/2024

SCALE (@ A1) 1 : 50 PROJECT NUMBER 2227

DRAWING NUMBER A202 REV

