
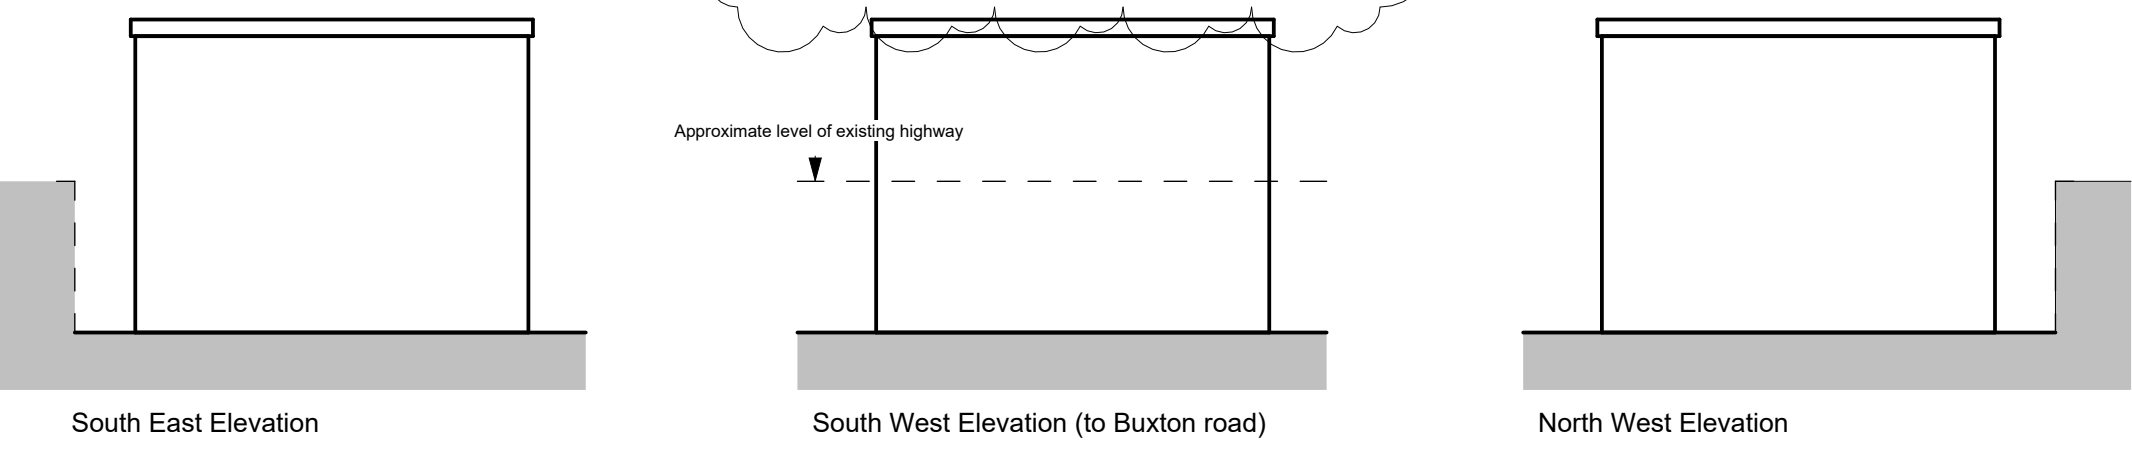
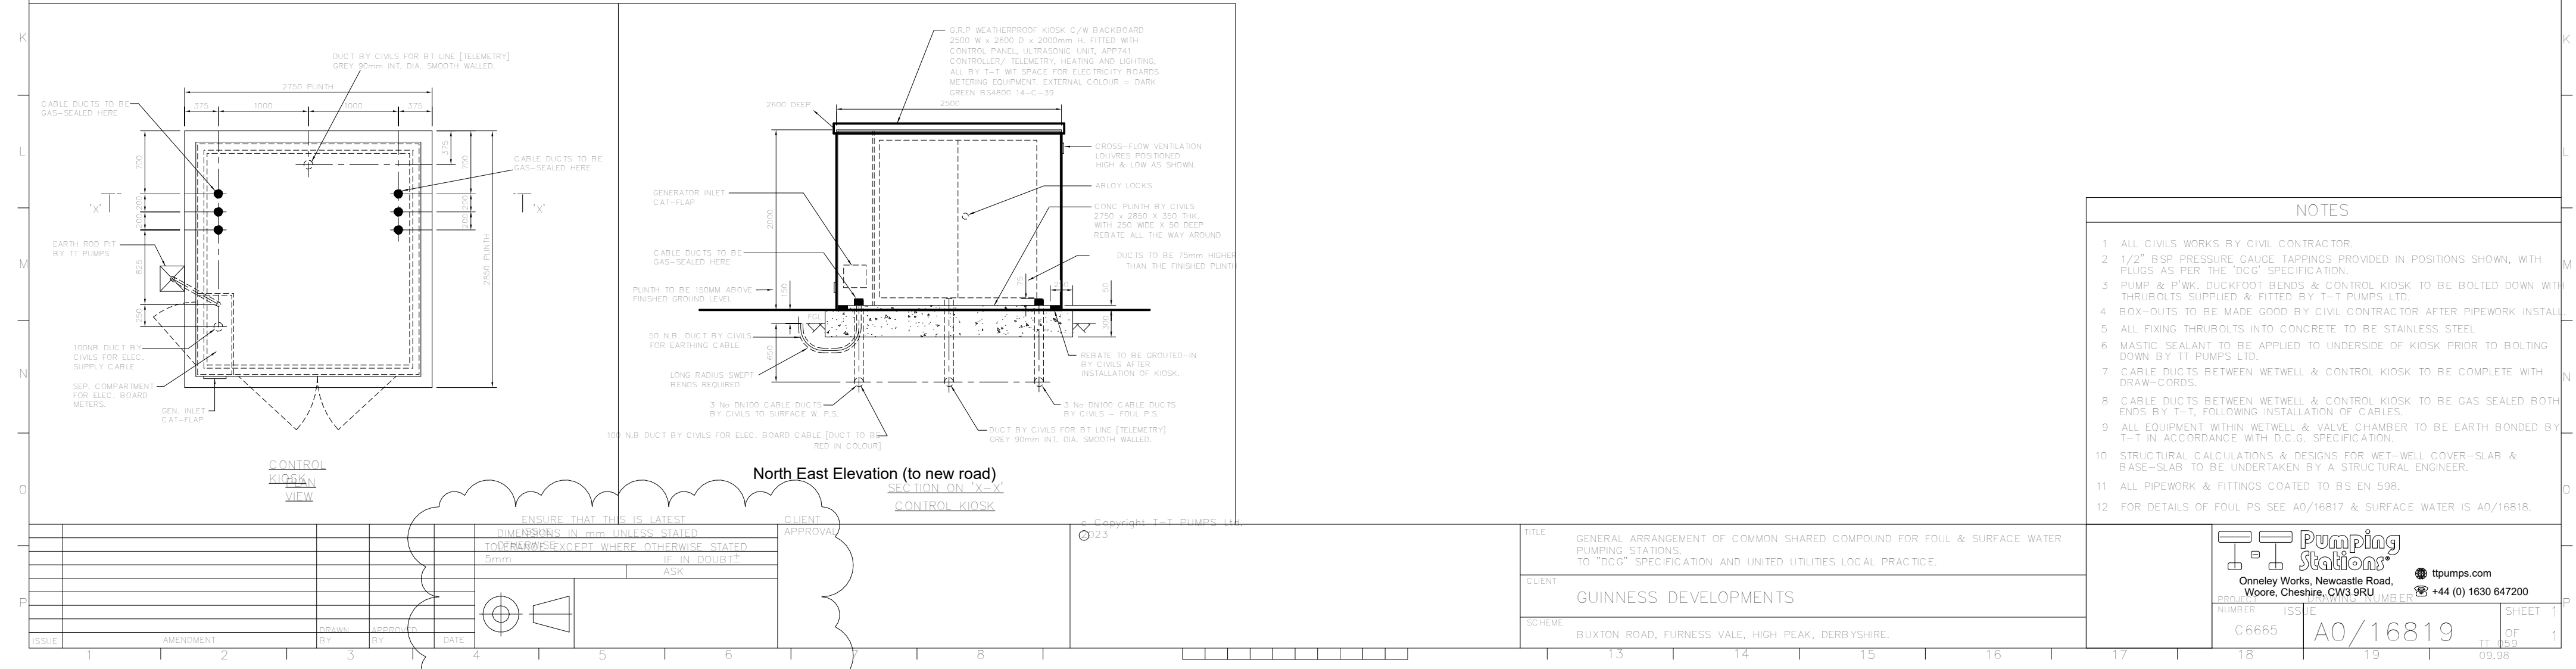
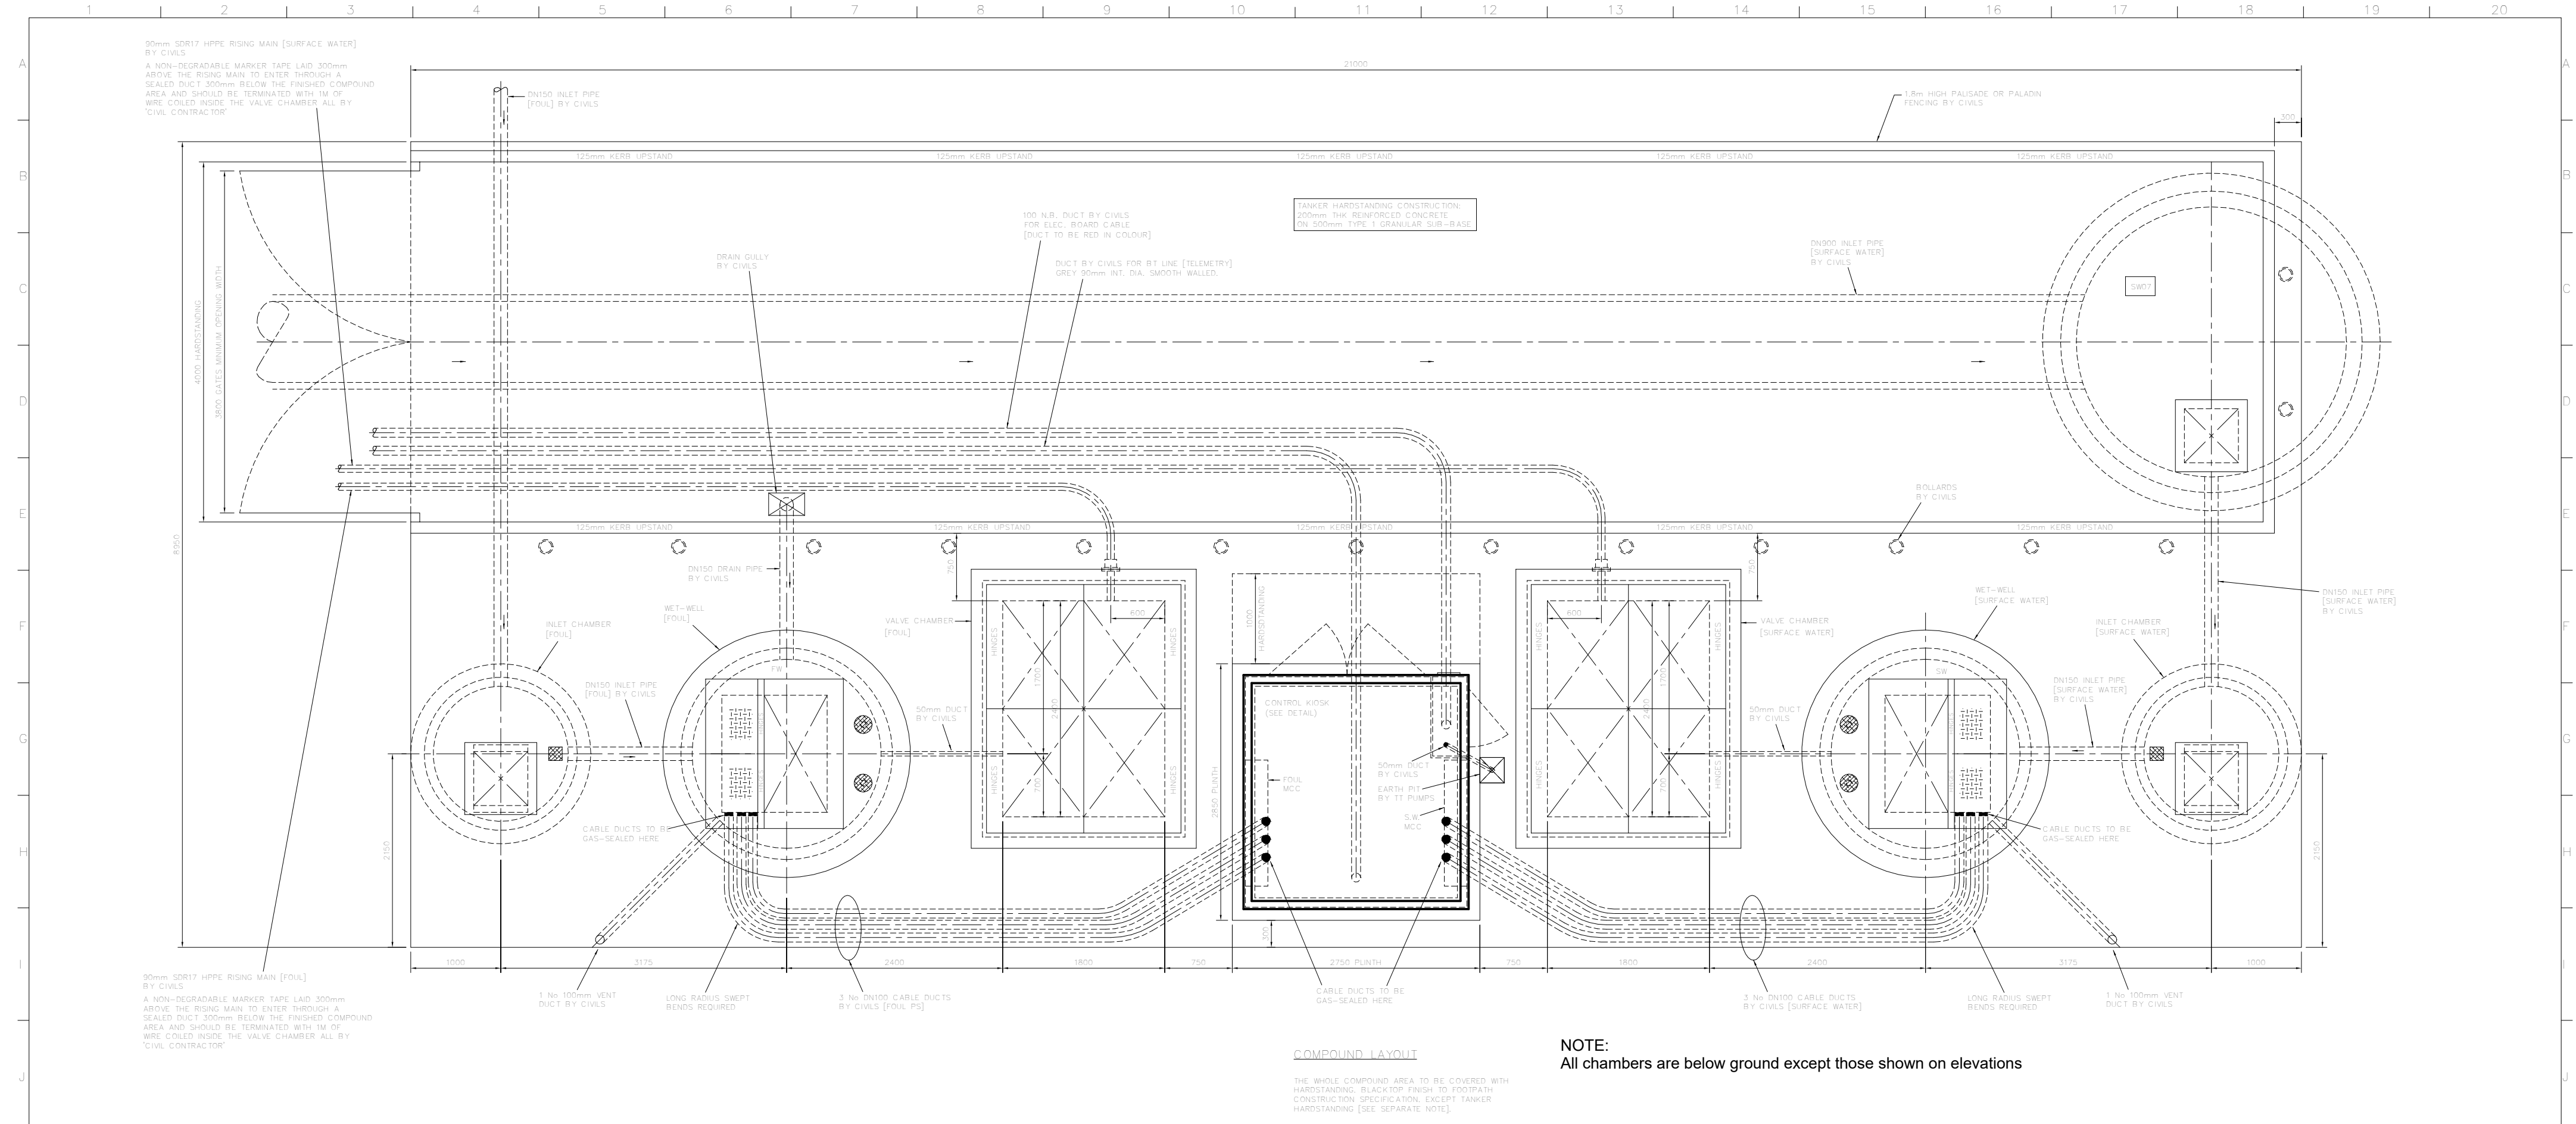


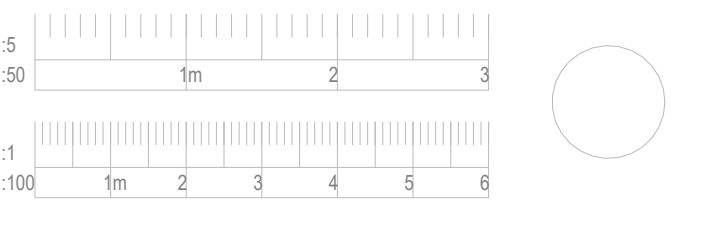

Pumping station
1 : 50

BowkerSadler

Project
Land Off Buxton Road,
Furness Vale

Client
The Guinness Partnership

Proposed Pumping Station - Plans and Elevations

Scale 1 : 50	Sheet Size @ A1	Drawn SW	Checked CL	Date 01.02.24			
Project No.	Originator	Zone	Level	Form	Discipline	Number	Revision
18-044	BSA	XX	XX	D	A	1160	B
Status							
Planning							
Hatherlow House, Hatherlow, Romiley, Stockport, SK6 3DY							
0161 406 7333		office@bowker-sadler.co.uk		www.bowker-sadler.co.uk			